

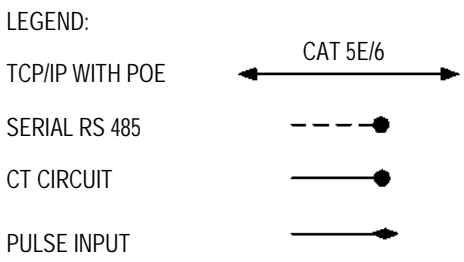
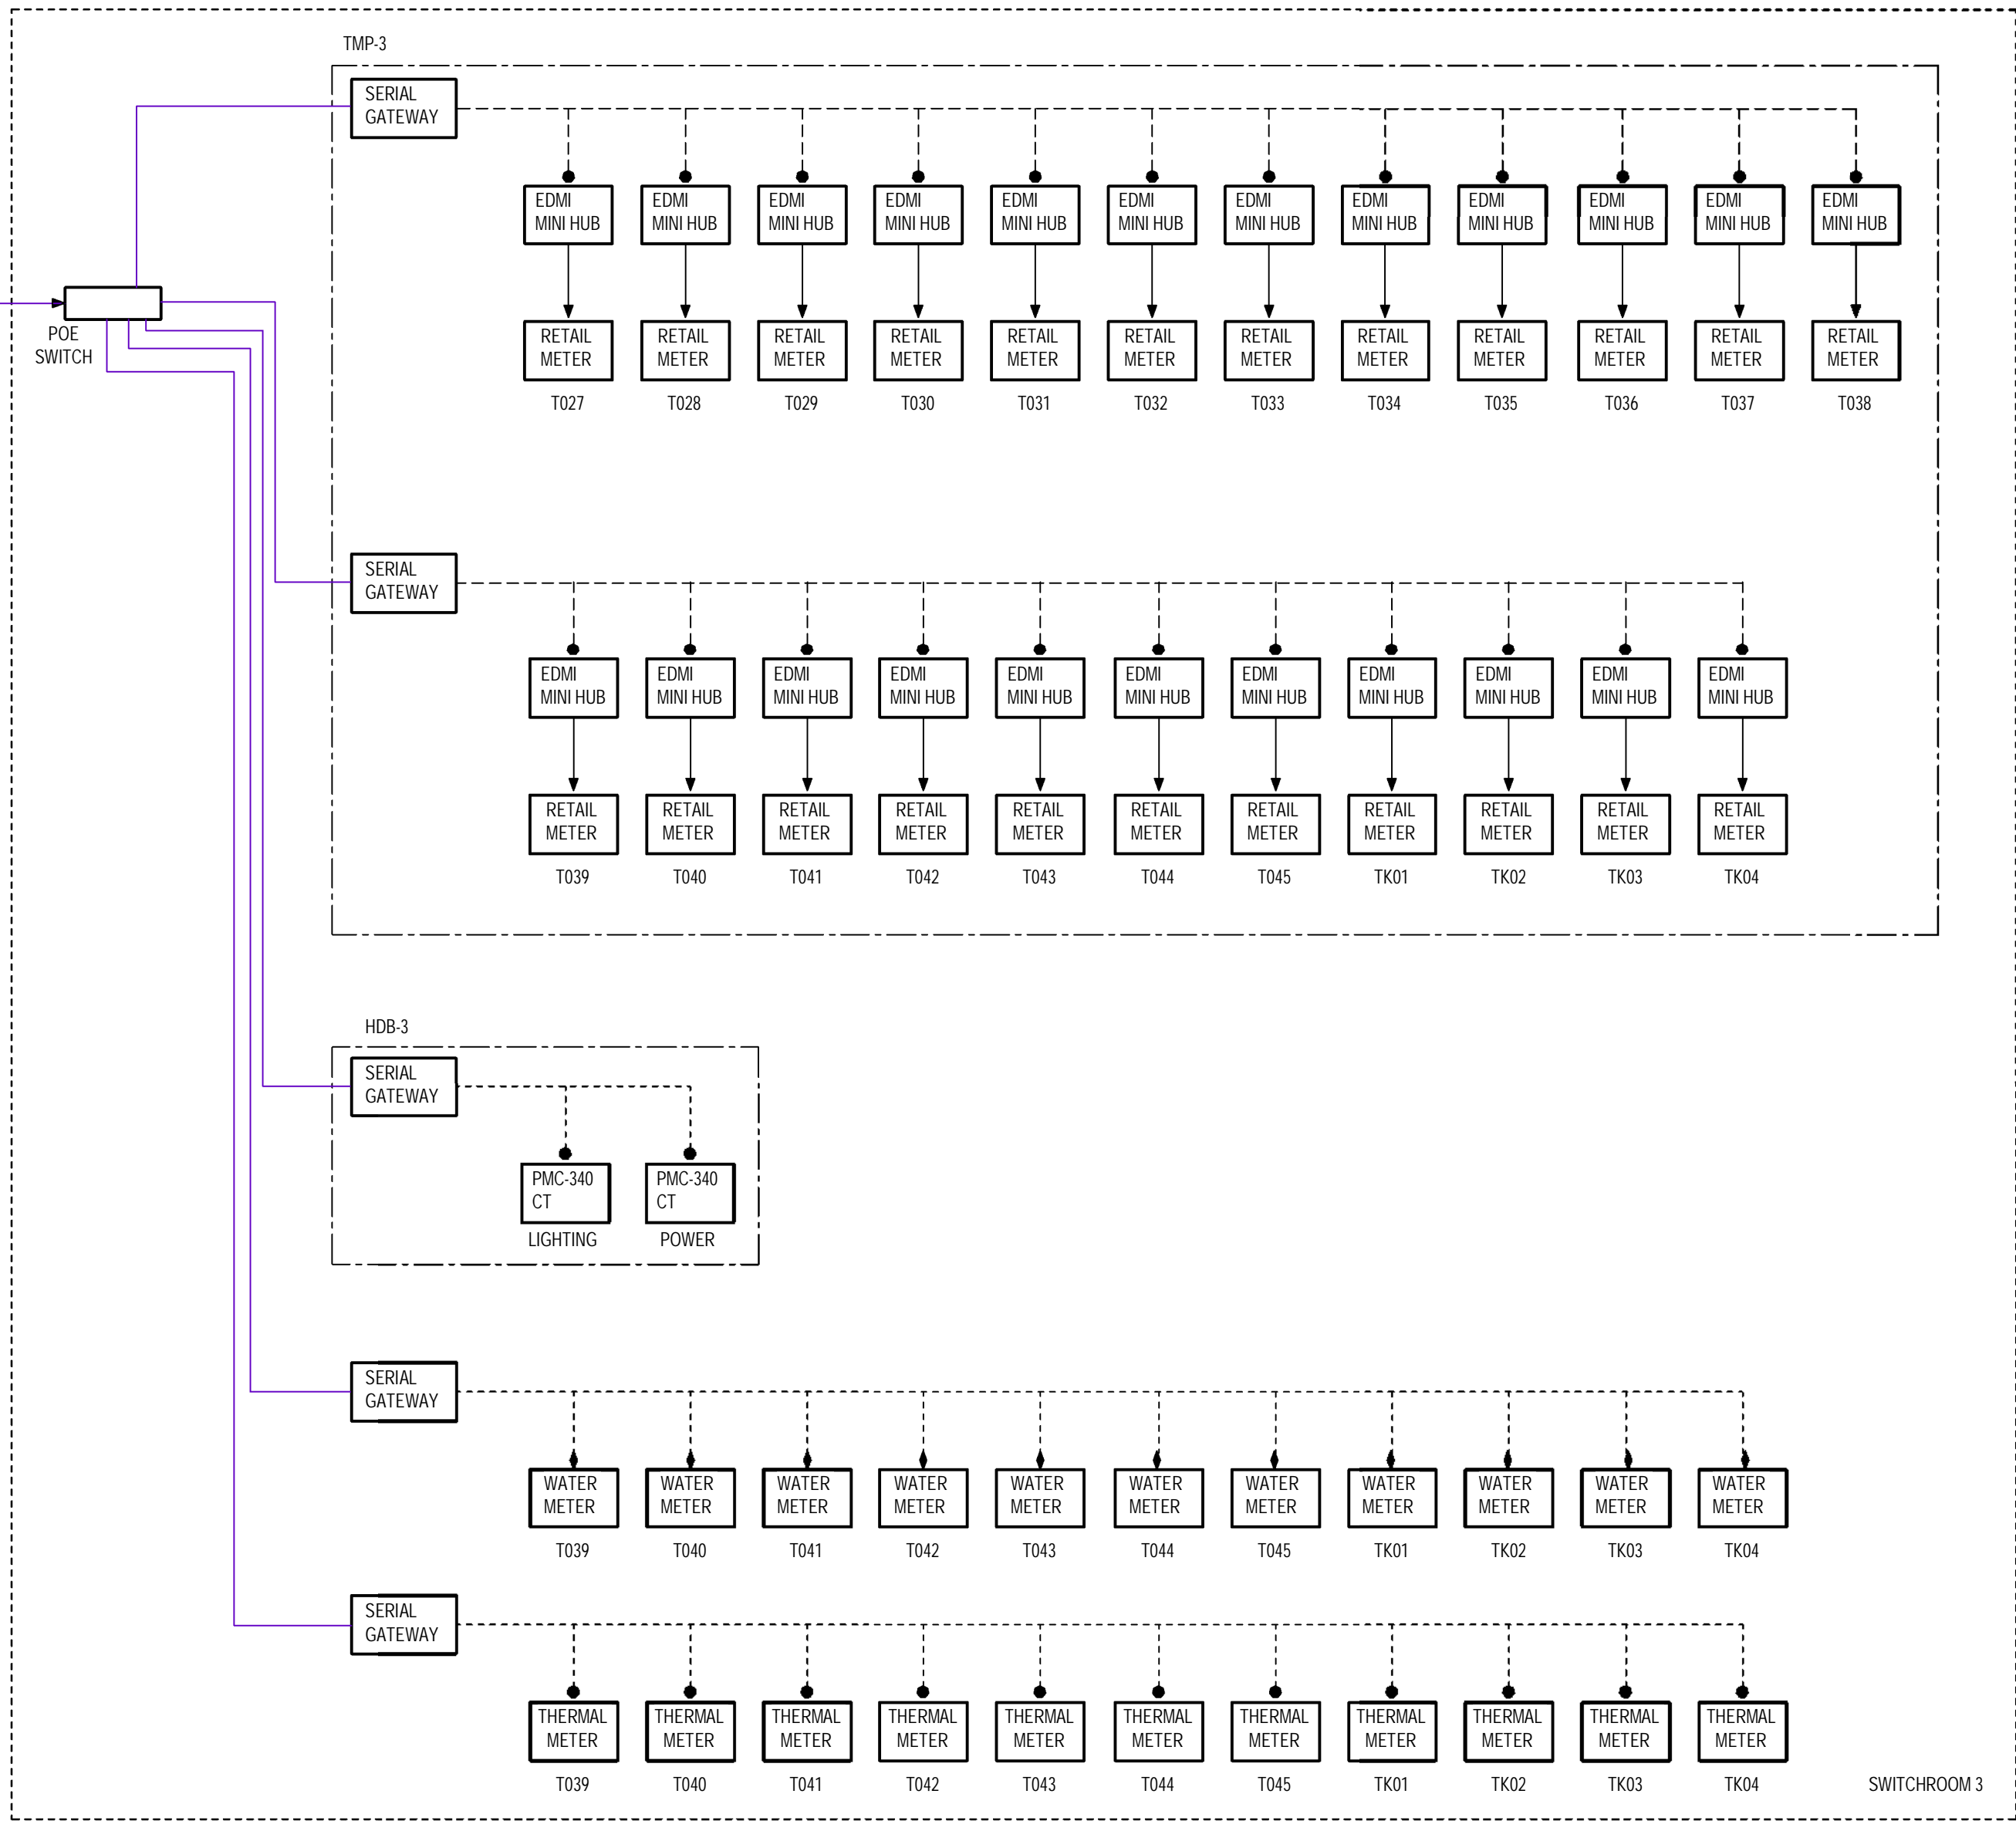
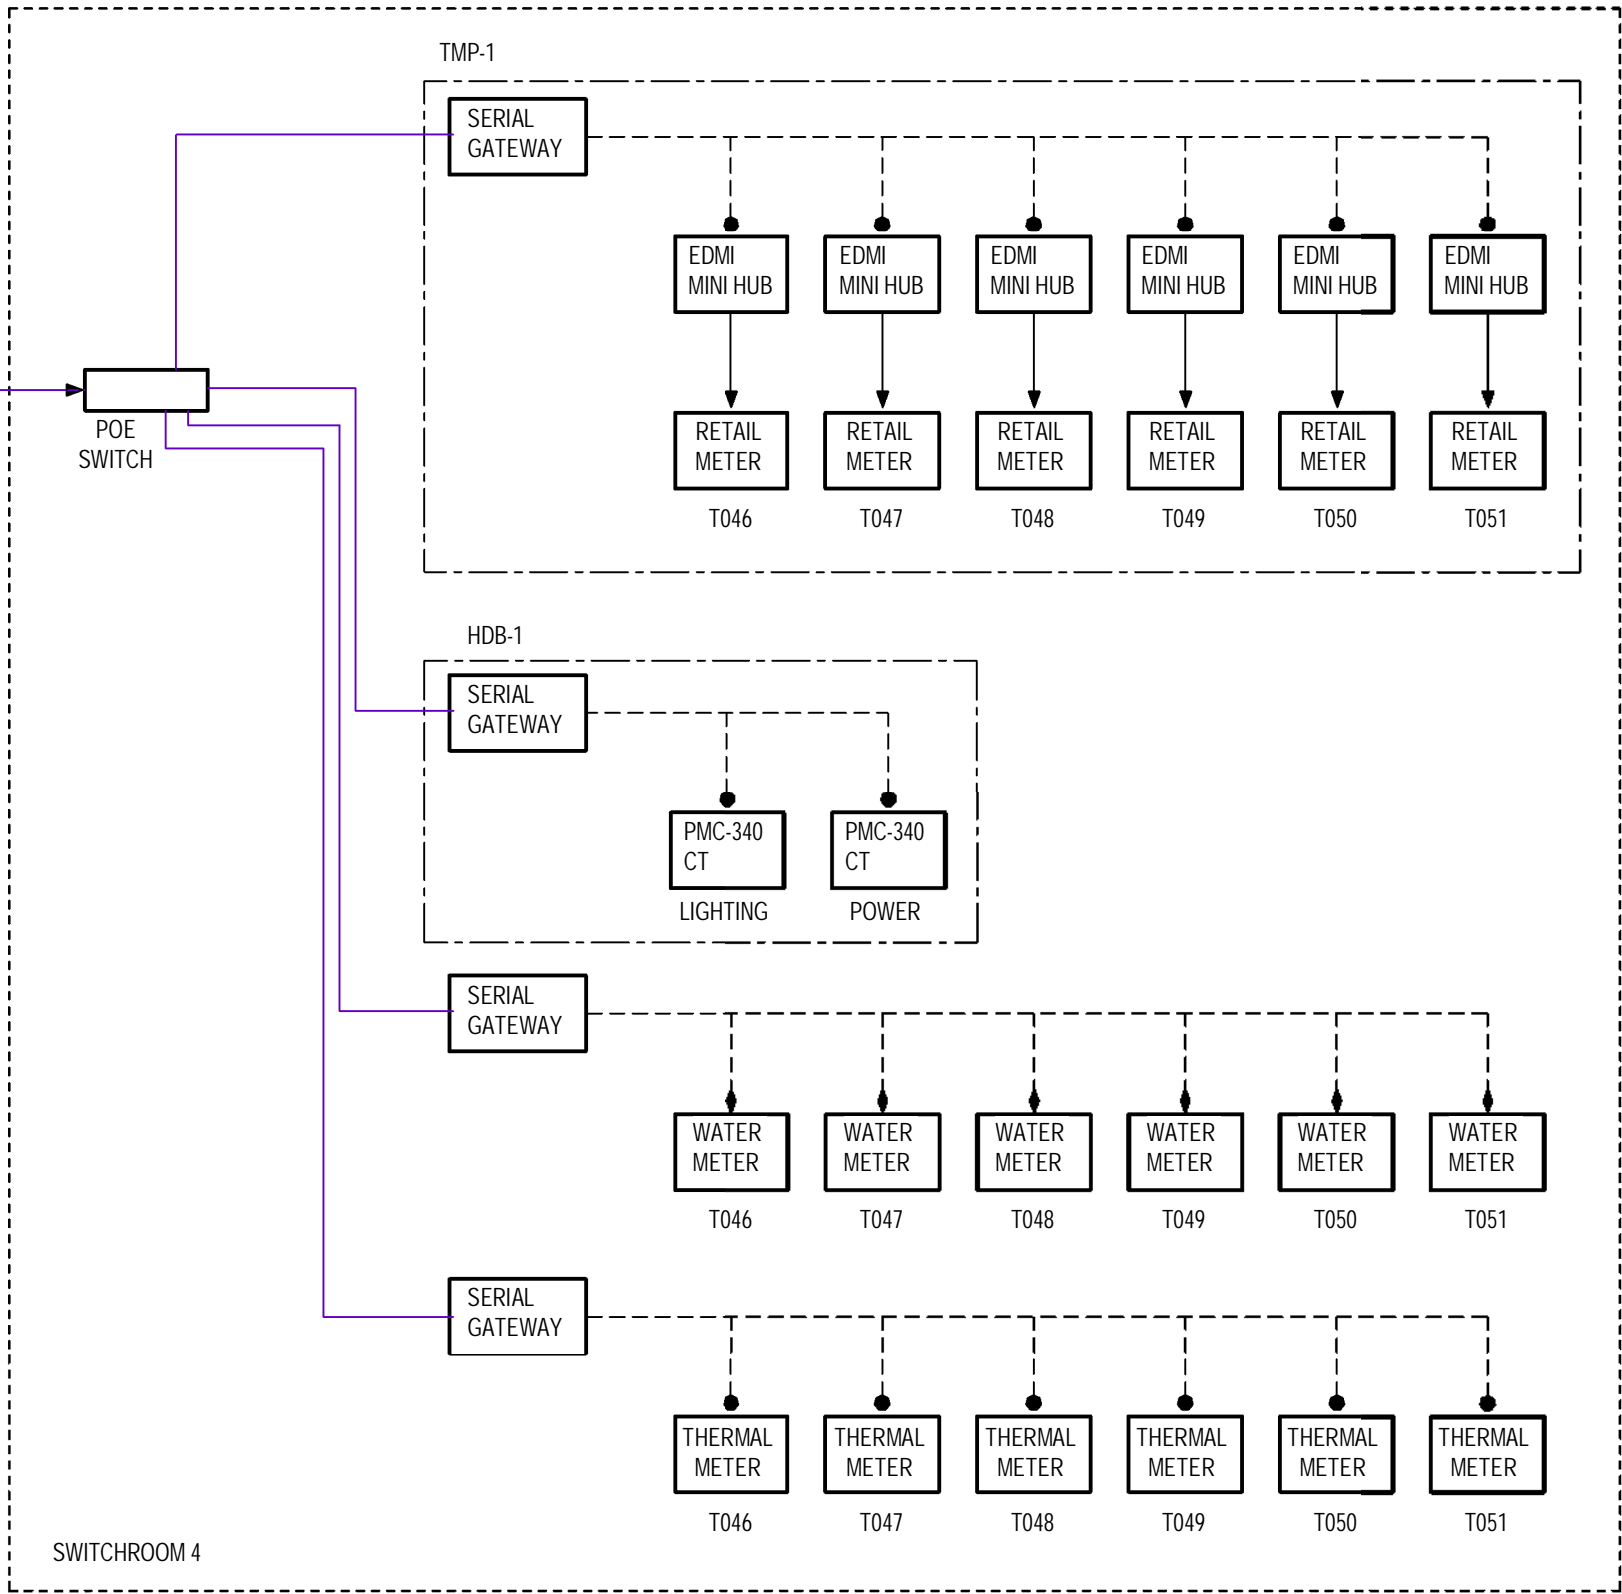


TO MASTER EMS
SWITCH (SEE SHEET 1)

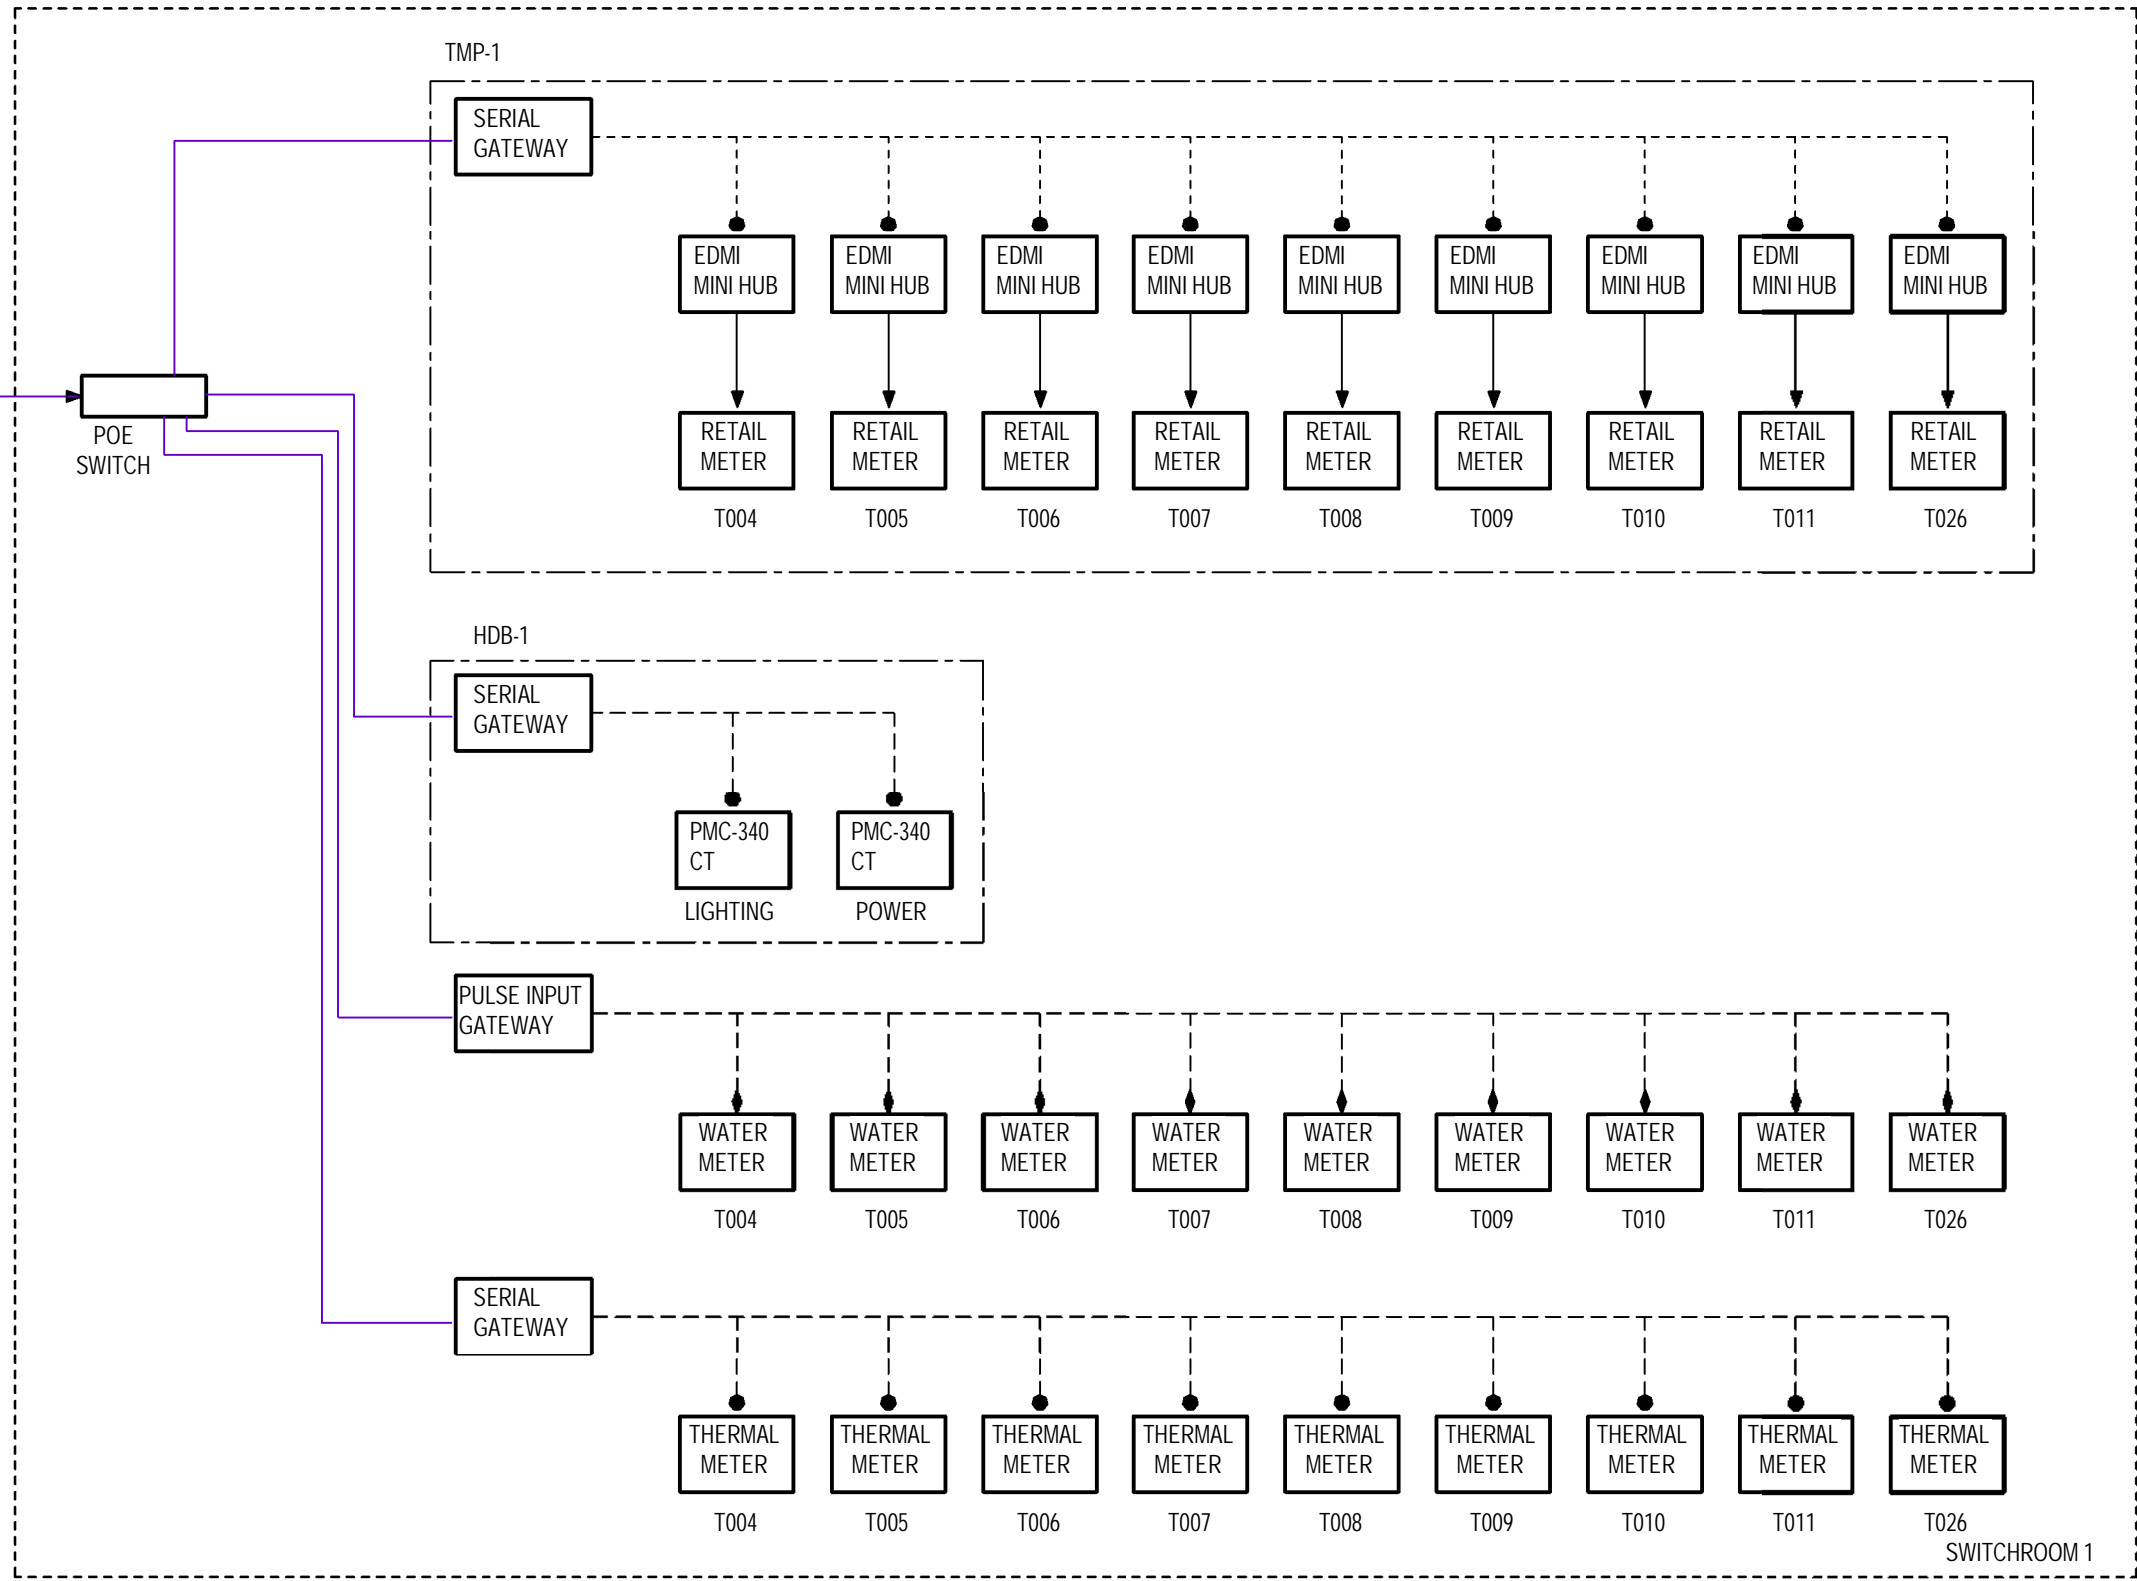

P1	22.04.2025	MM	ECI TENDER ISSUE	PS	AZ
REV	DATE	BY	DESCRIPTION	CHK	APP

DRAWING STATUS: ECI TENDER

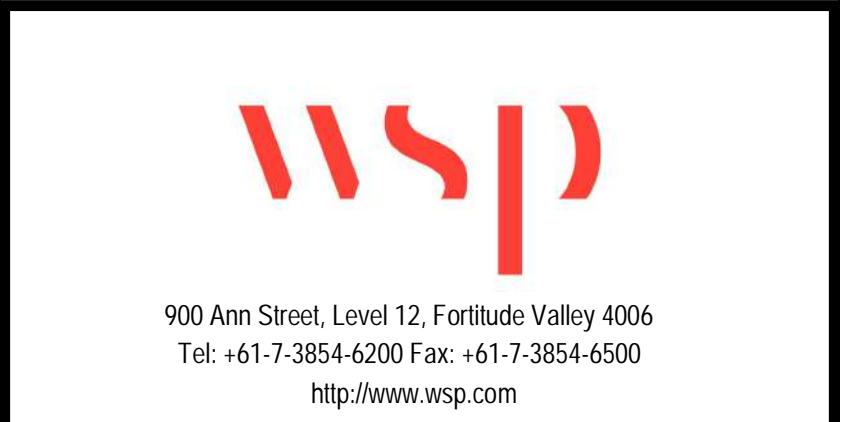

CLIENT: STOCKLAND


ARCHITECT: BUCHAN

PROJECT: AURA TOWN CENTRE


TITLE: ELECTRICAL SERVICES
METERING SCHEMATIC - SHEET 2

SCALE @ A1:	N.T.S	CHECKED:	PS	APPROVED:	AZ
PROJECT NUMBER:	PS219914	DRAWN:	DM	DATE:	FEB 2025


DRAWING No:	ATC-WSP-DR-EL-CD-03013	REV:	P1
-------------	------------------------	------	----

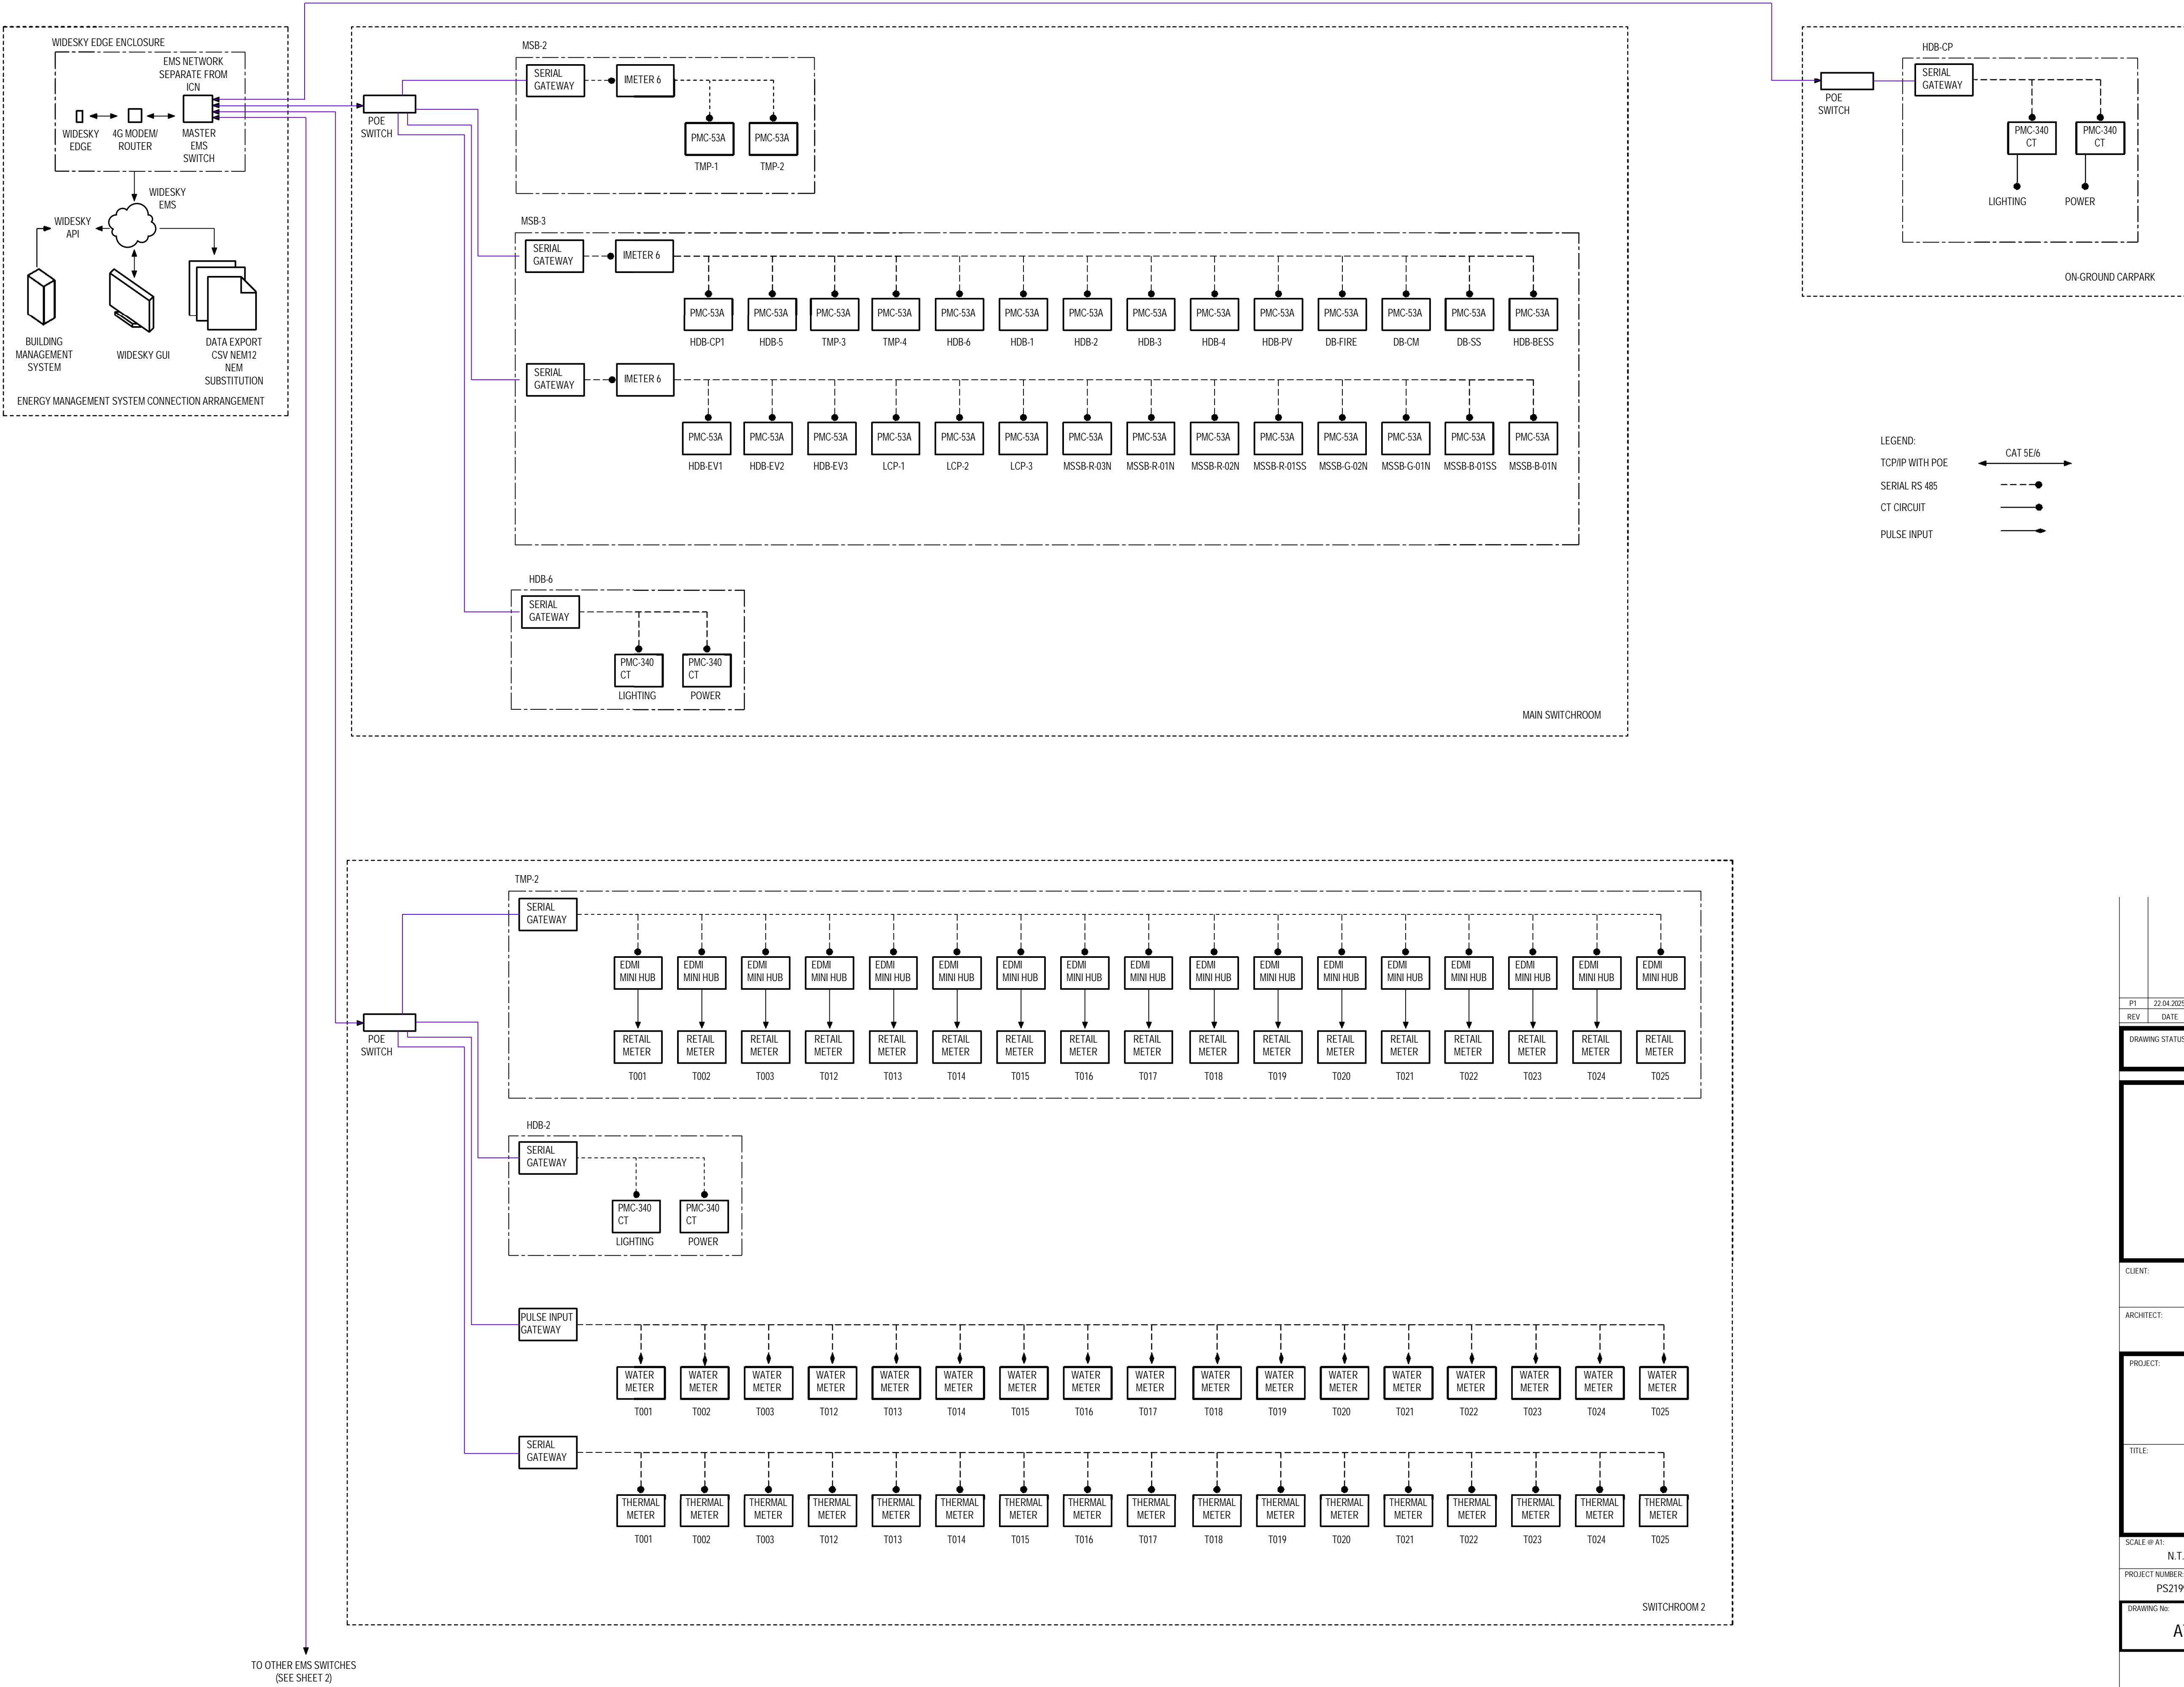


P1	22.04.2025	MM	ECI TENDER ISSUE	PS	AZ
REV	DATE	BY	DESCRIPTION	CHK	APP
DRAWING STATUS:					
ECI TENDER					
<div><div><div><div></div><div></div><div></div><div></div><div></div><div></div><div></div><div></div><div></div><div></div><div></div><div></div><div></div><div></div><div></div><div></div><div></div><div></div><div></div><div></div><div></div><div></div><div></div><div></div><div></div><div></div><div></div><div></div><div></div><div></div><div></div><div></div><div></div><div></div><div></div><div></div><div></div><div></div><div></div><div></div><div></div><div></div><div></div><div></div><div></div><div></div><div></div><div></div><div></div><div></div><div></div><div></div><div></div><div></div><div></div><div></div><div></div><div></div><div></div><div></div><div></div><div></div><div></div><div></div><div></di/div><div></div><div></div><div></div><div></div><div></div><div></div><div></div><div></div><div></div><div></div><div></div><div></div><div></div><div></div><div></div><div></div><div></div><div></div><div></div><div></div><div></div><div></div><div></div><div></div><div></div><div></div><</div></div></div>					

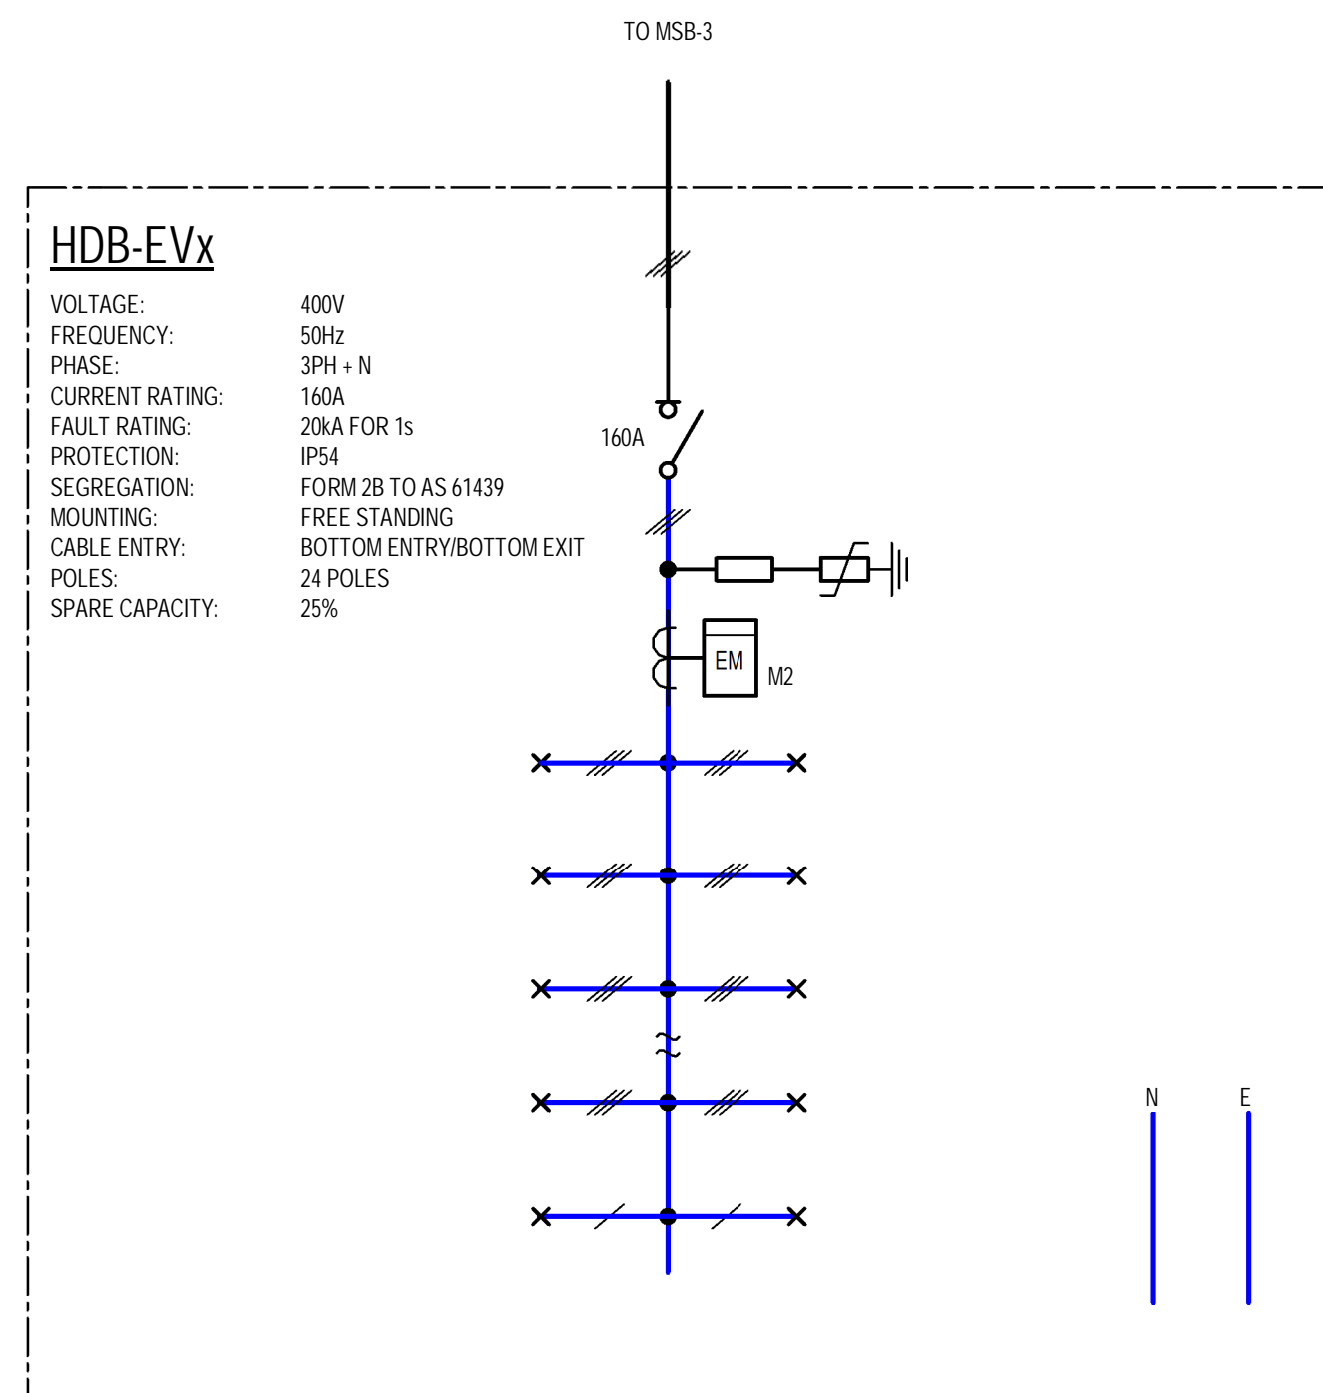

TYPICAL EV CHARGER DB SCHEMATIC

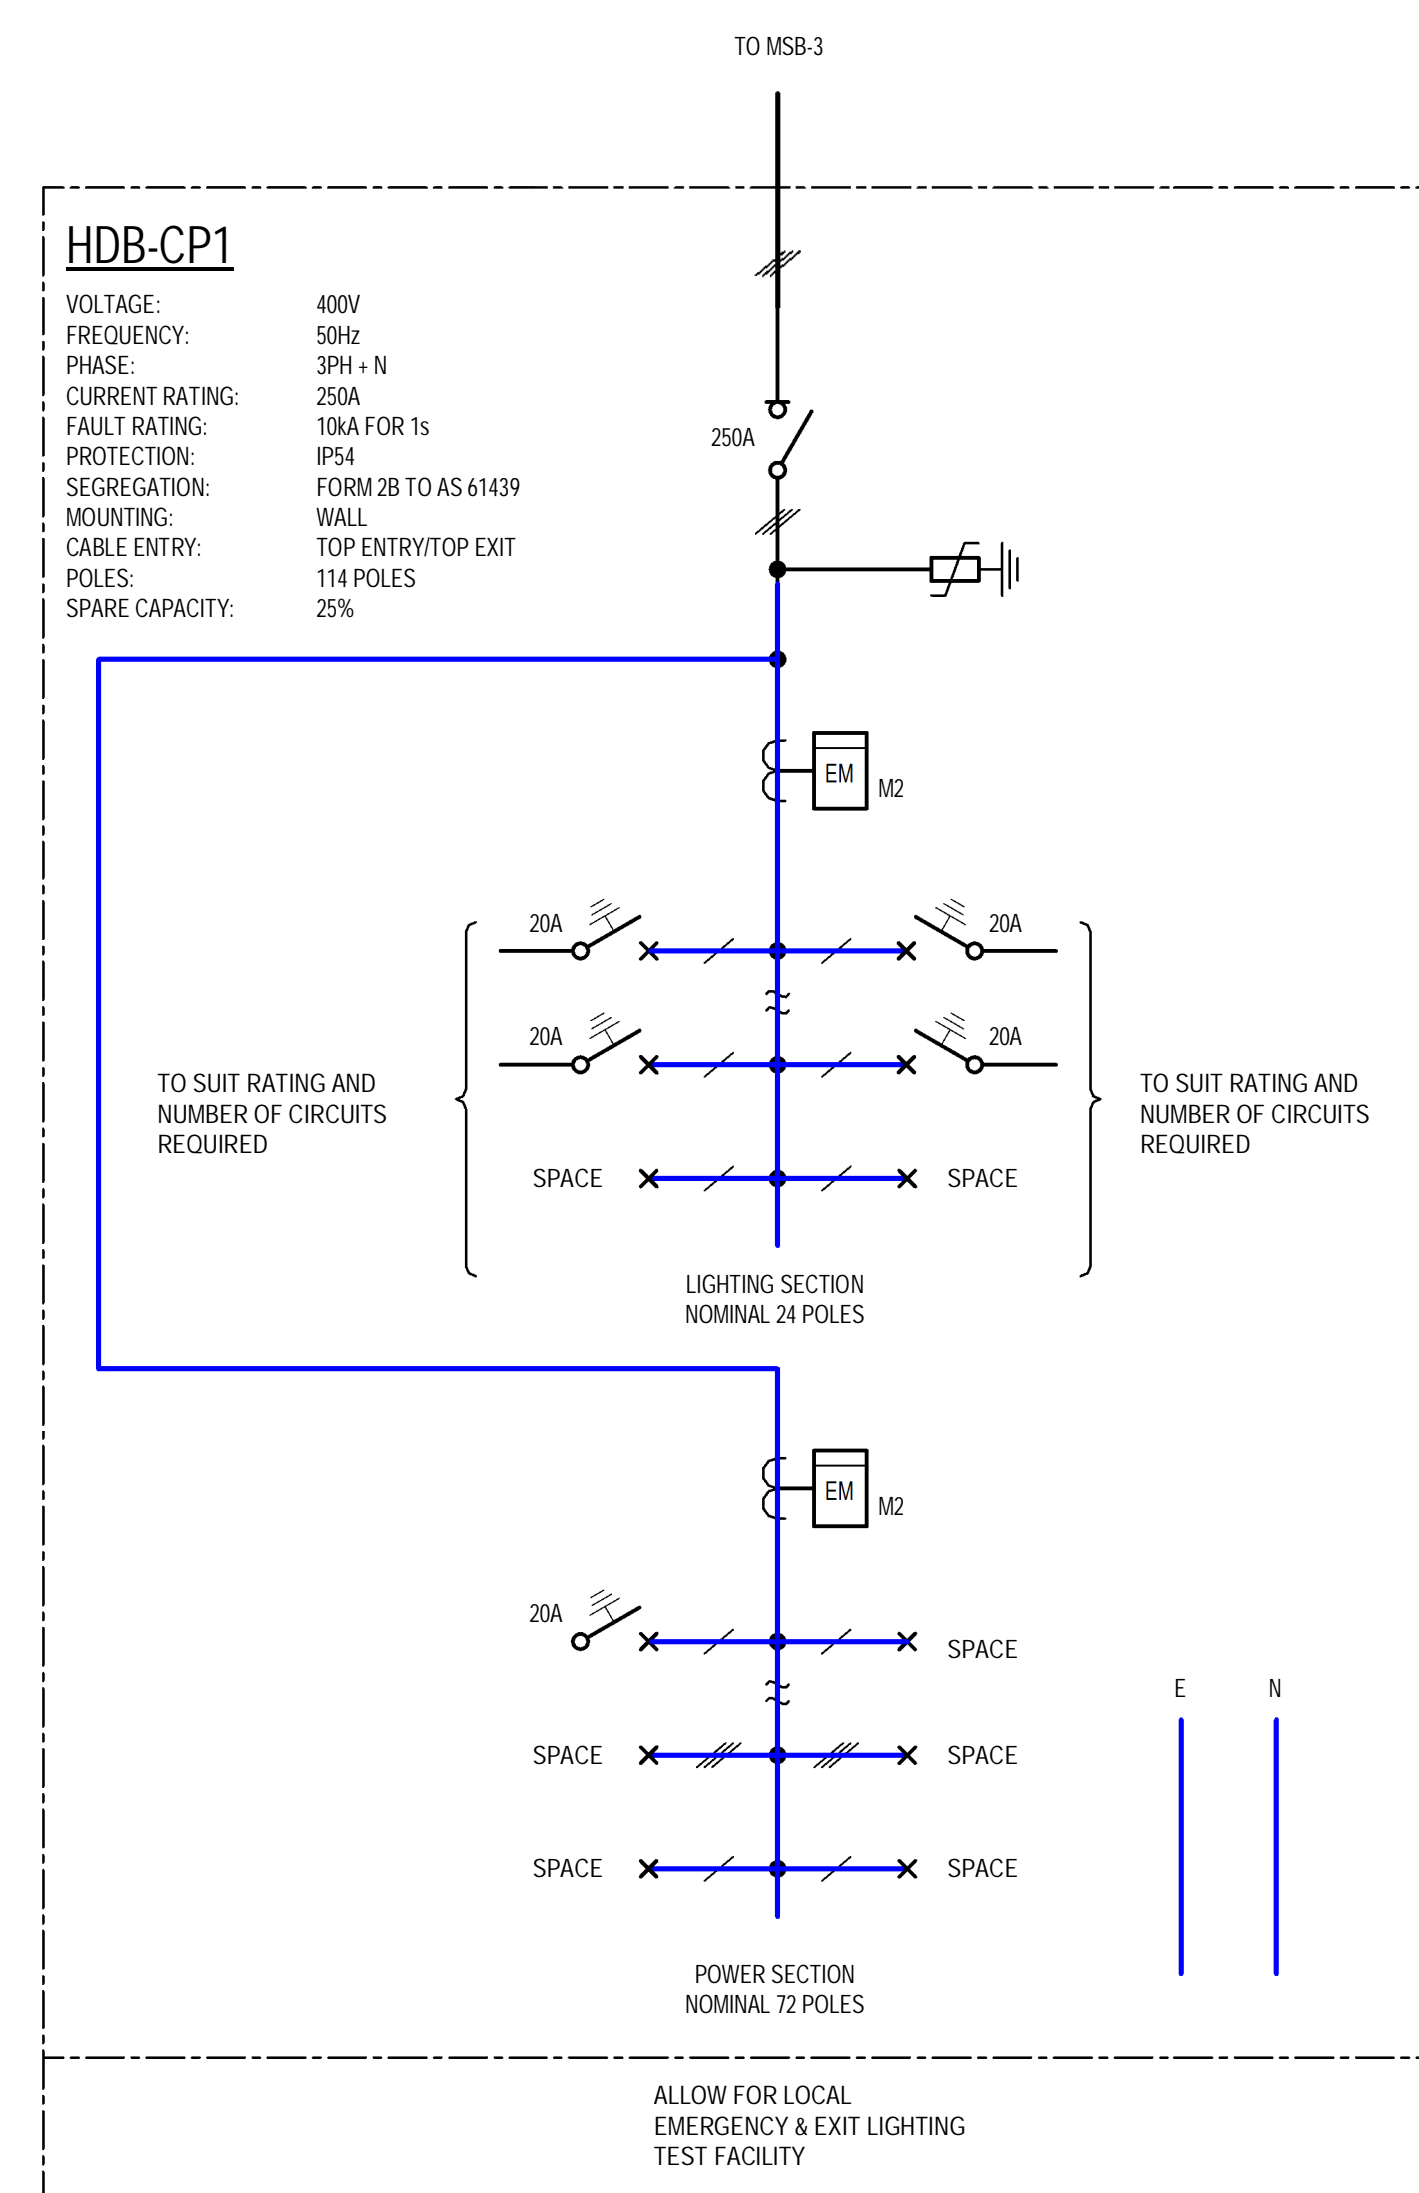

CARPARK DB SCHEMATIC

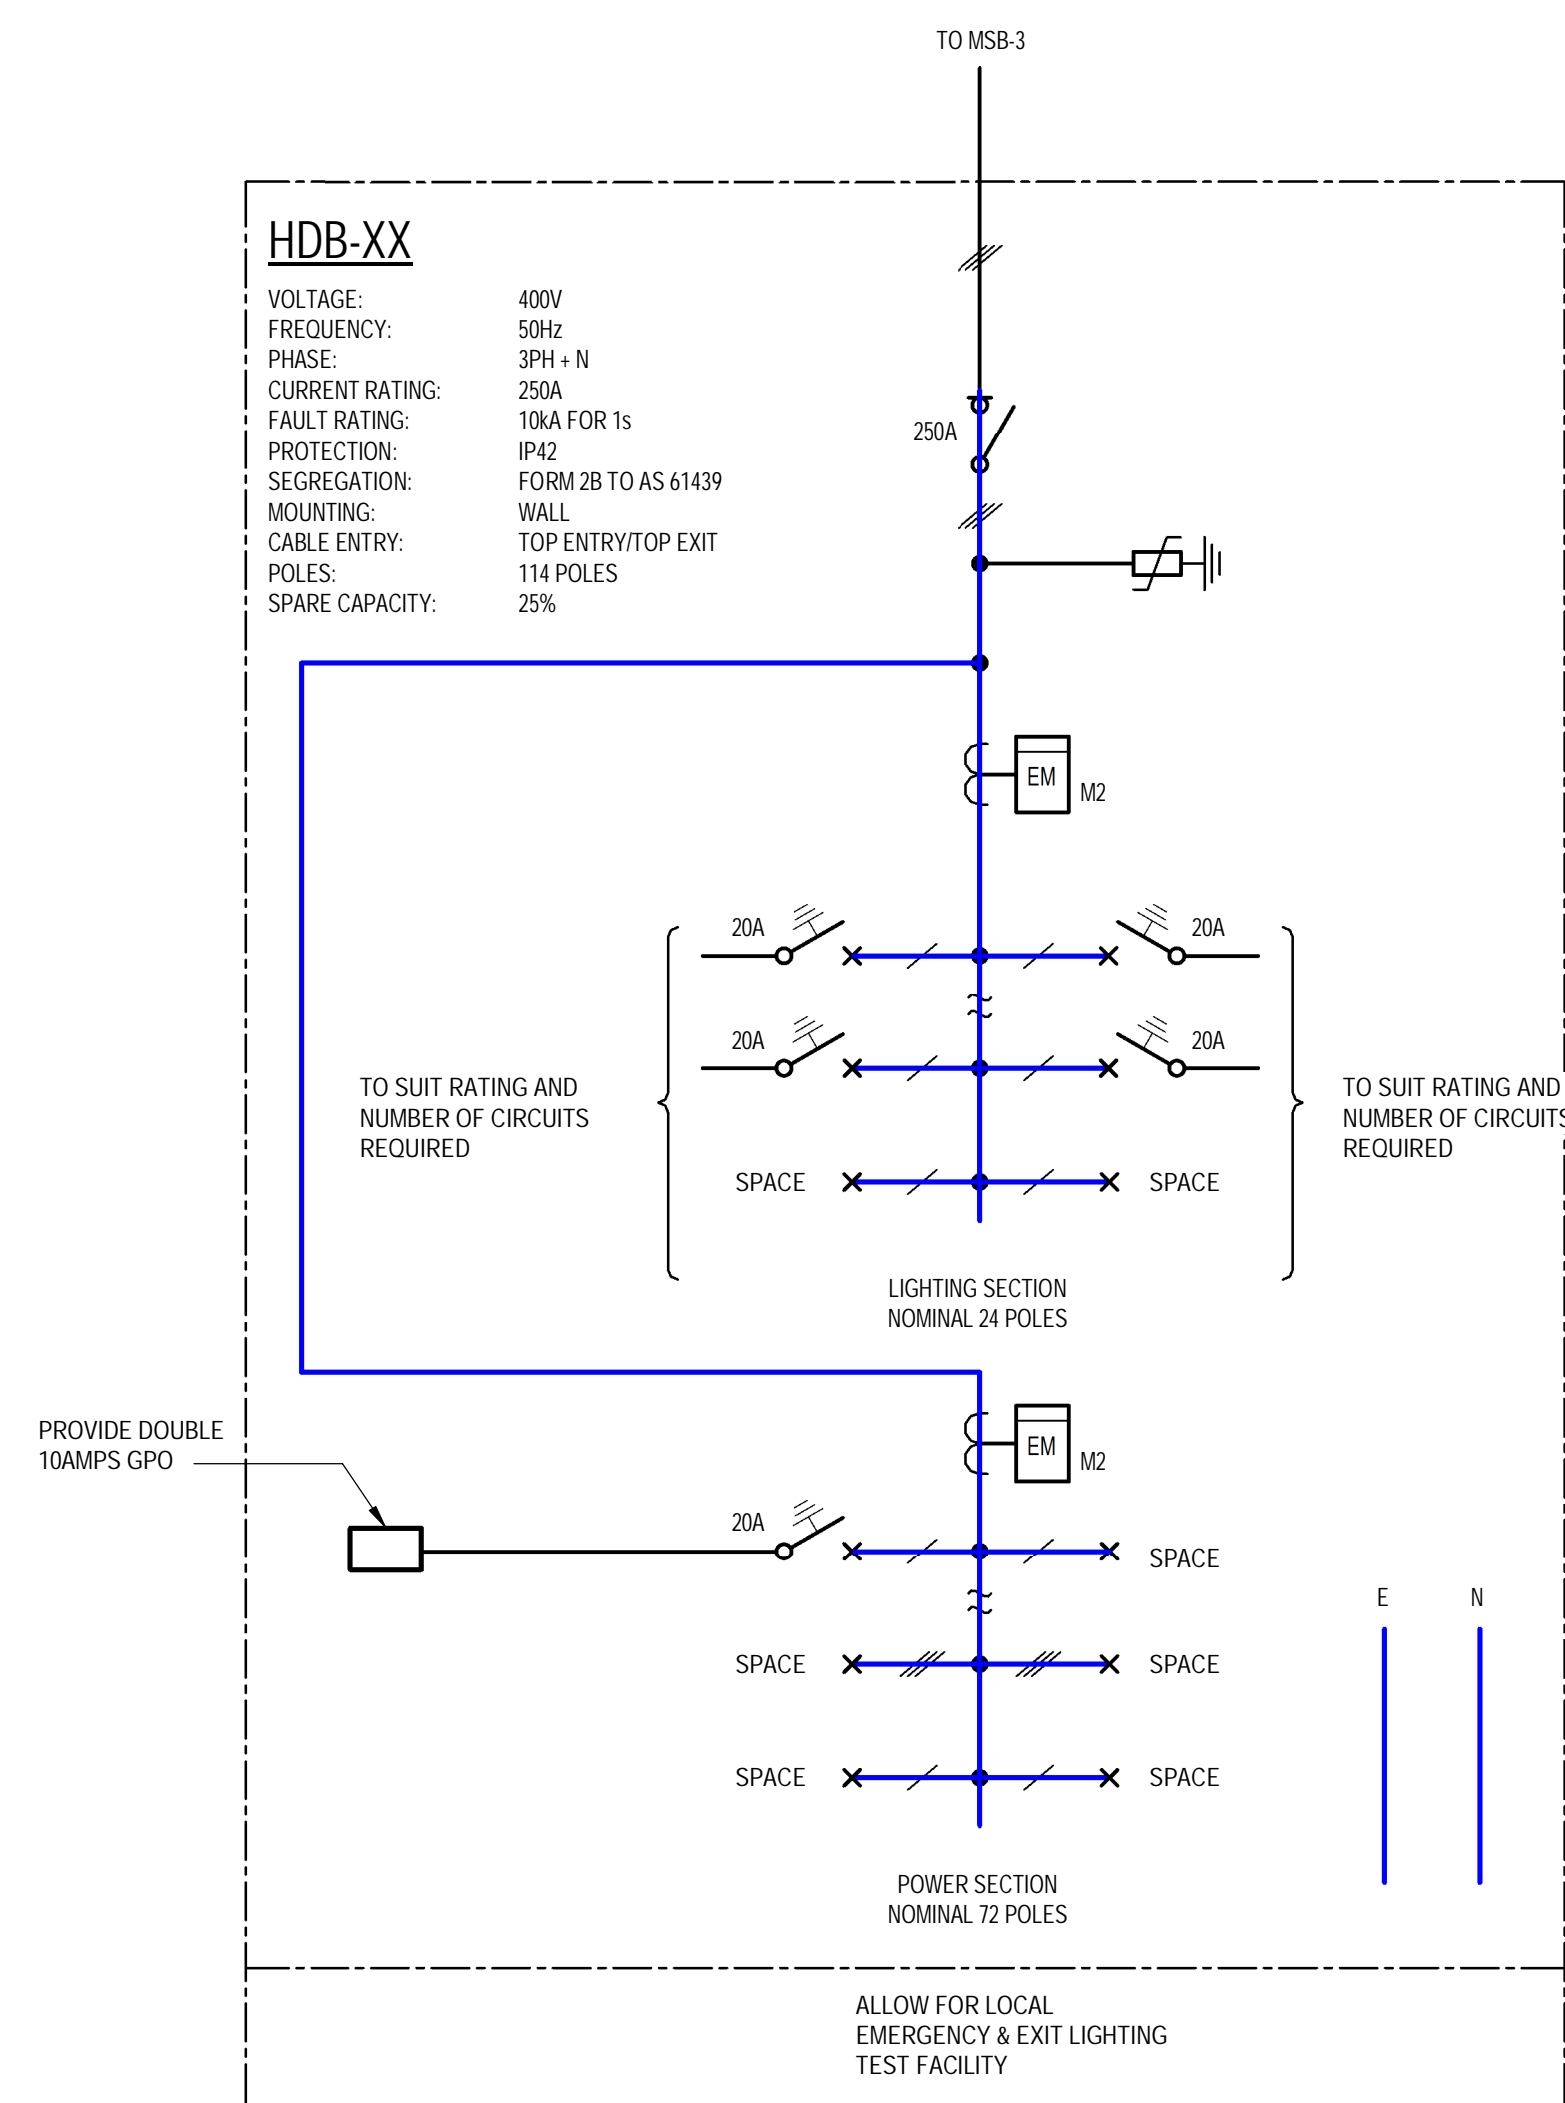

TYPICAL HDB SCHEMATIC

[illegible]

DRAWING STATUS: ECI TENDER



900 Ann Street, Level 12, Fortitude Valley 4006
Tel: +61-7-3854-6200 Fax: +61-7-3854-6500
<http://www.wsp.com>

CLIENT: STOCKLAND

ARCHITECT: BUCHAN


PROJECT:	AURA TOWN CENTRE
TITLE:	ELECTRICAL SERVICES SINGLE LINE DIAGRAMS - SHEET 5

SCALE @ A1: N.T.S	CHECKED: PS	APPROVED: AZ
PROJECT NUMBER: PS219914	DRAWN: MM	DATE: FEB 2025


DRAWING No:	REV:
ATC-WSP-DR-EL-CD-03007	P1

© WSP Australia Pty Ltd

NOTE:
1. SLD & CABLE SIZING FOR MSB-WW, DB-BWS, DB-ALDI
PLEASE REFER TO KIT DRAWINGS.

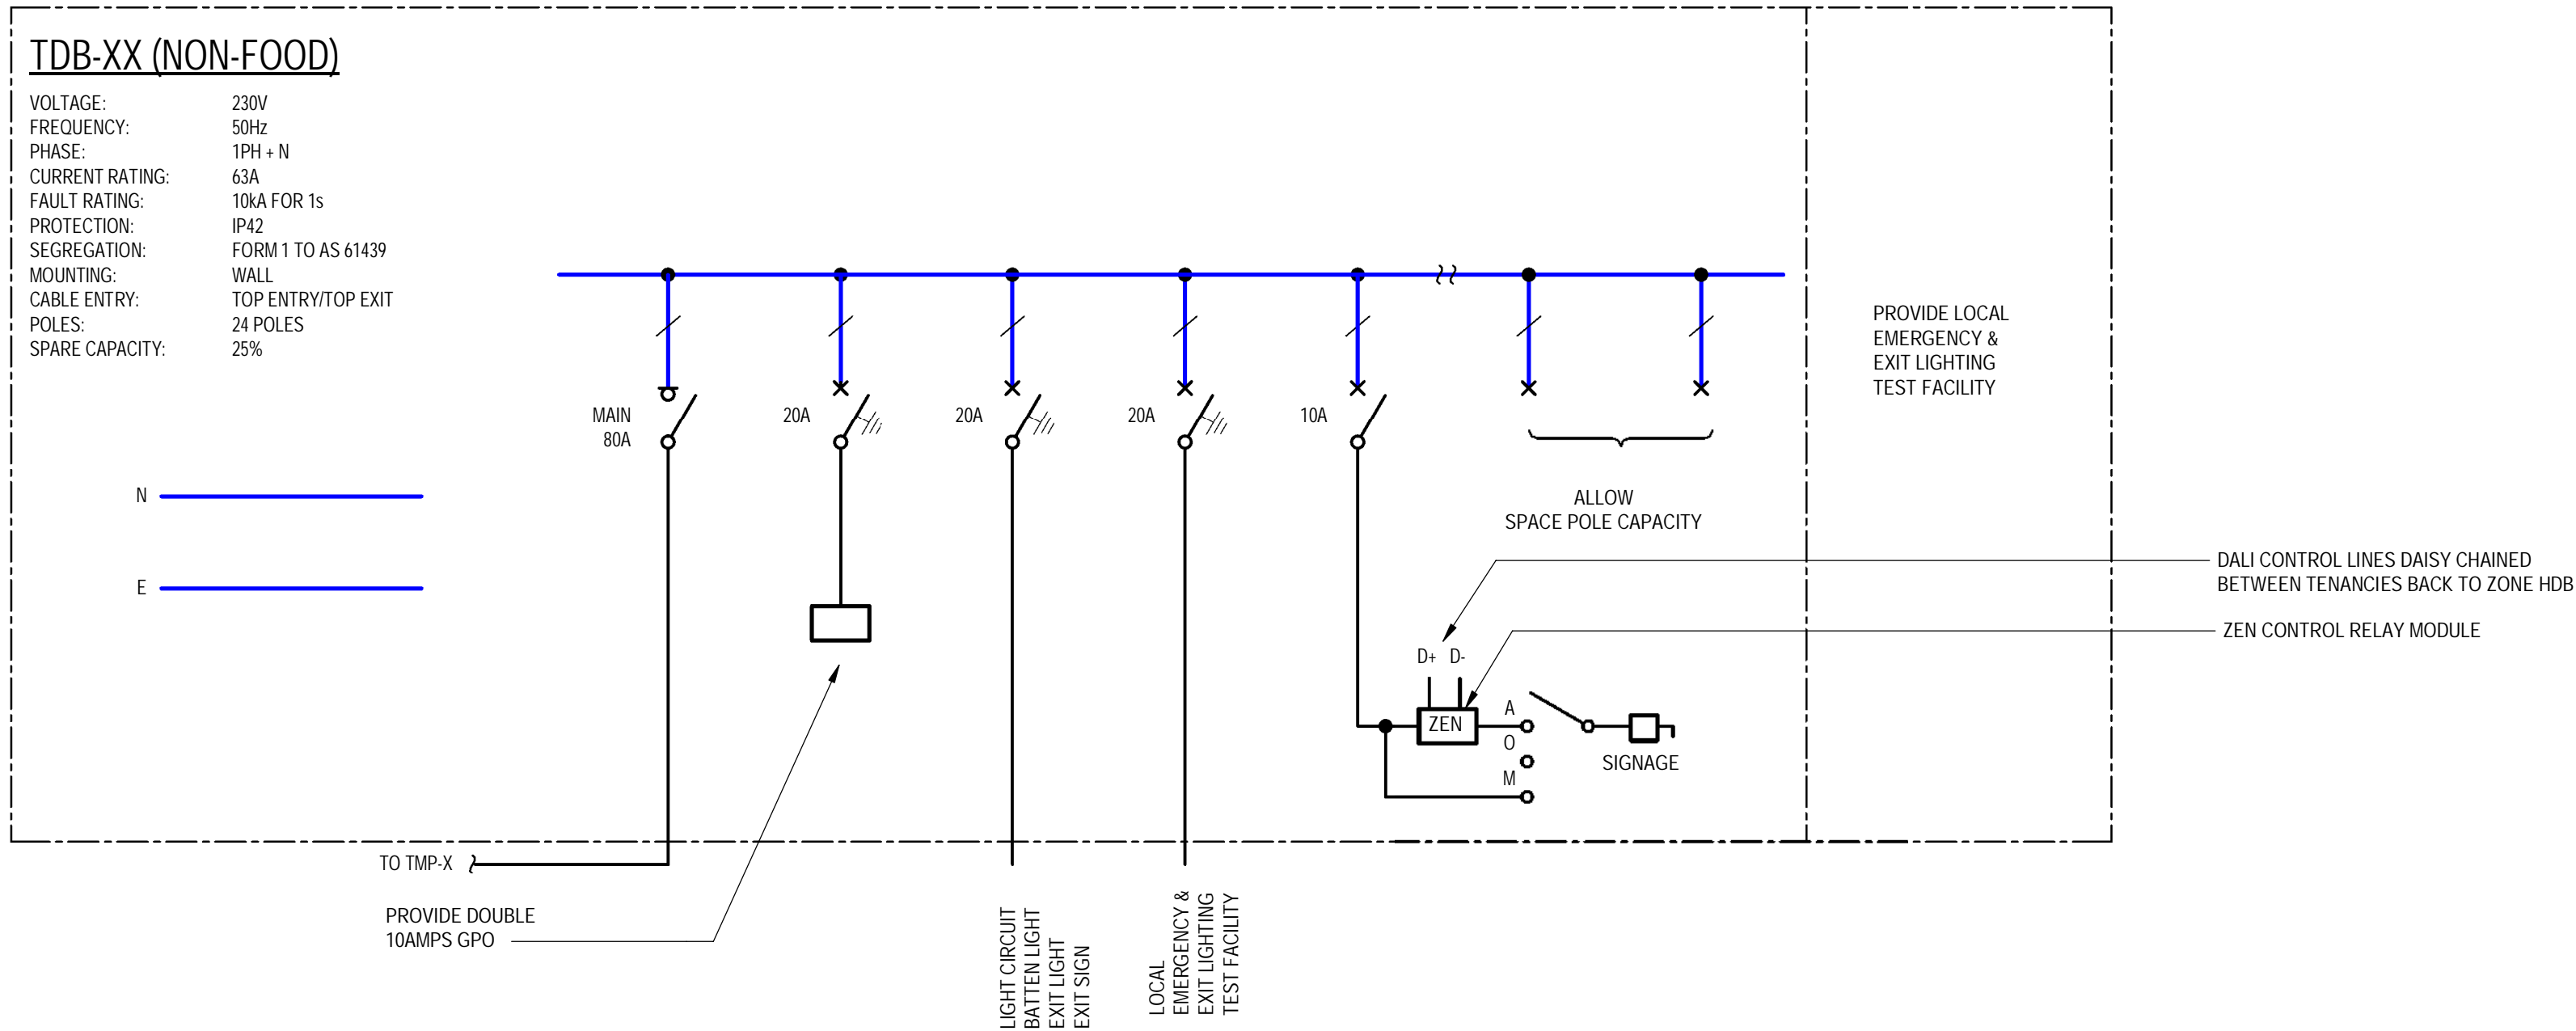

TYPICAL NON-FOOD TENANT, COMMERCIAL, & CARWASH DB SCHEMATIC

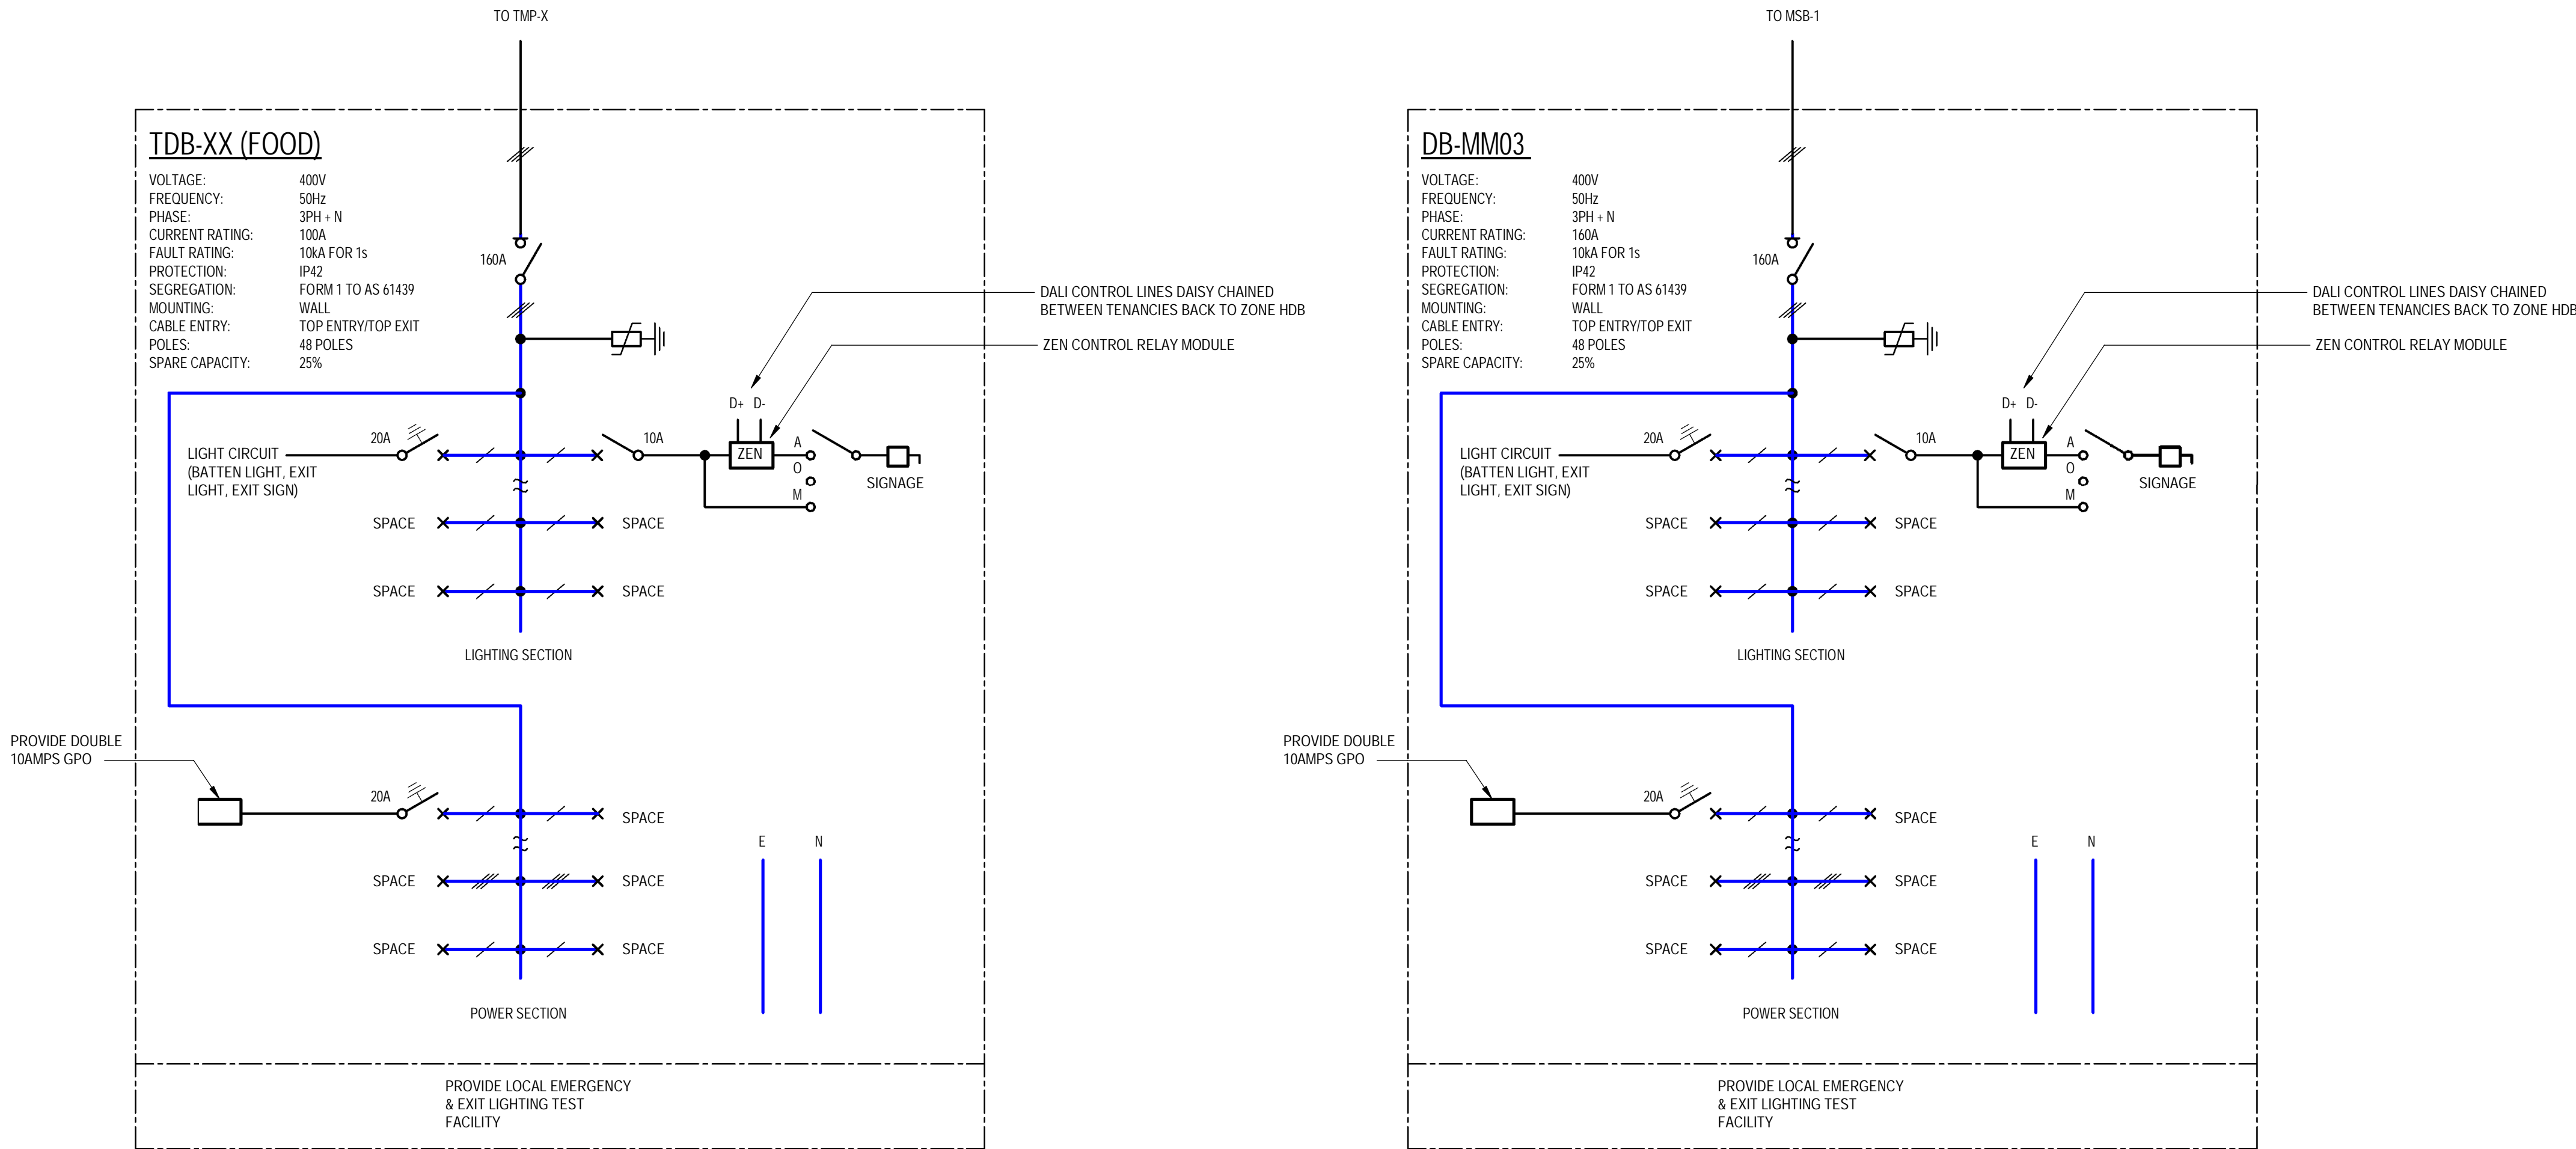


TYPICAL FOOD TENANT DB SCHEMATIC

P1	22.04.2025	MM	ECI TENDER ISSUE	PS	AZ
REV	DATE	BY	DESCRIPTION	CHK	APP
DRAWING STATUS: ECI TENDER					
<div><p>900 Ann Street, Level 12, Fortitude Valley 4006 Tel: +61-7-3854-6200 Fax: +61-7-3854-6500 http://www.wsp.com</p></div>					
CLIENT: STOCKLAND					
ARCHITECT: BUCHAN					
PROJECT: AURA TOWN CENTRE					
TITLE: ELECTRICAL SERVICES SINGLE LINE DIAGRAMS - SHEET 4					
SCALE @ A1: N.T.S	CHECKED: PS	APPROVED: AZ			
PROJECT NUMBER: PS219914	DRAWN: MM	DATE: FEB 2025			
DRAWING No: ATC-WSP-DR-EL-CD-03006					REV: P1
© WSP Australia Pty Ltd					

TMP-3

VOLTAGE: 400V
FREQUENCY: 50Hz
PHASE: 3PH + N
CURRENT RATING: 900A
FAULT RATING: 20kA FOR 1s
PROTECTION: IP42
SEGREGATION: FORM 3B TO AS 61439
MOUNTING: FLOOR
CABLE ENTRY: BOTTOM ENTRY/BOTTOM EXIT
POLES: 48 POLES
SPARE CAPACITY: 25%


900A BUSBAR

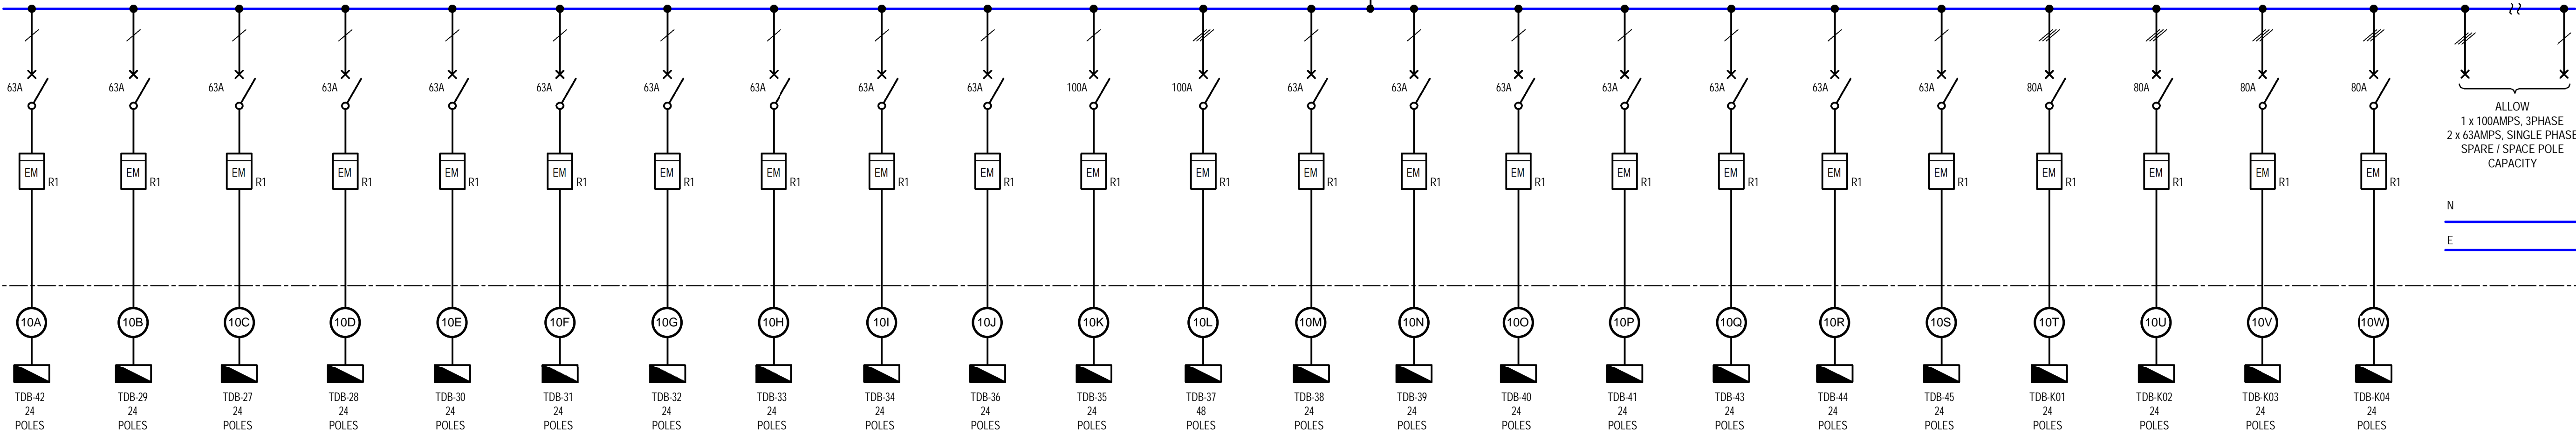

TMP-4

VOLTAGE: 400V
FREQUENCY: 50Hz
PHASE: 3PH + N
CURRENT RATING: 630A
FAULT RATING: 20kA FOR 1s
PROTECTION: IP42
SEGREGATION: FORM 3B TO AS 61439
MOUNTING: FLOOR
CABLE ENTRY: BOTTOM ENTRY/BOTTOM EXIT
POLES: 24 POLES
SPARE CAPACITY: 25%



630A BUSBAR

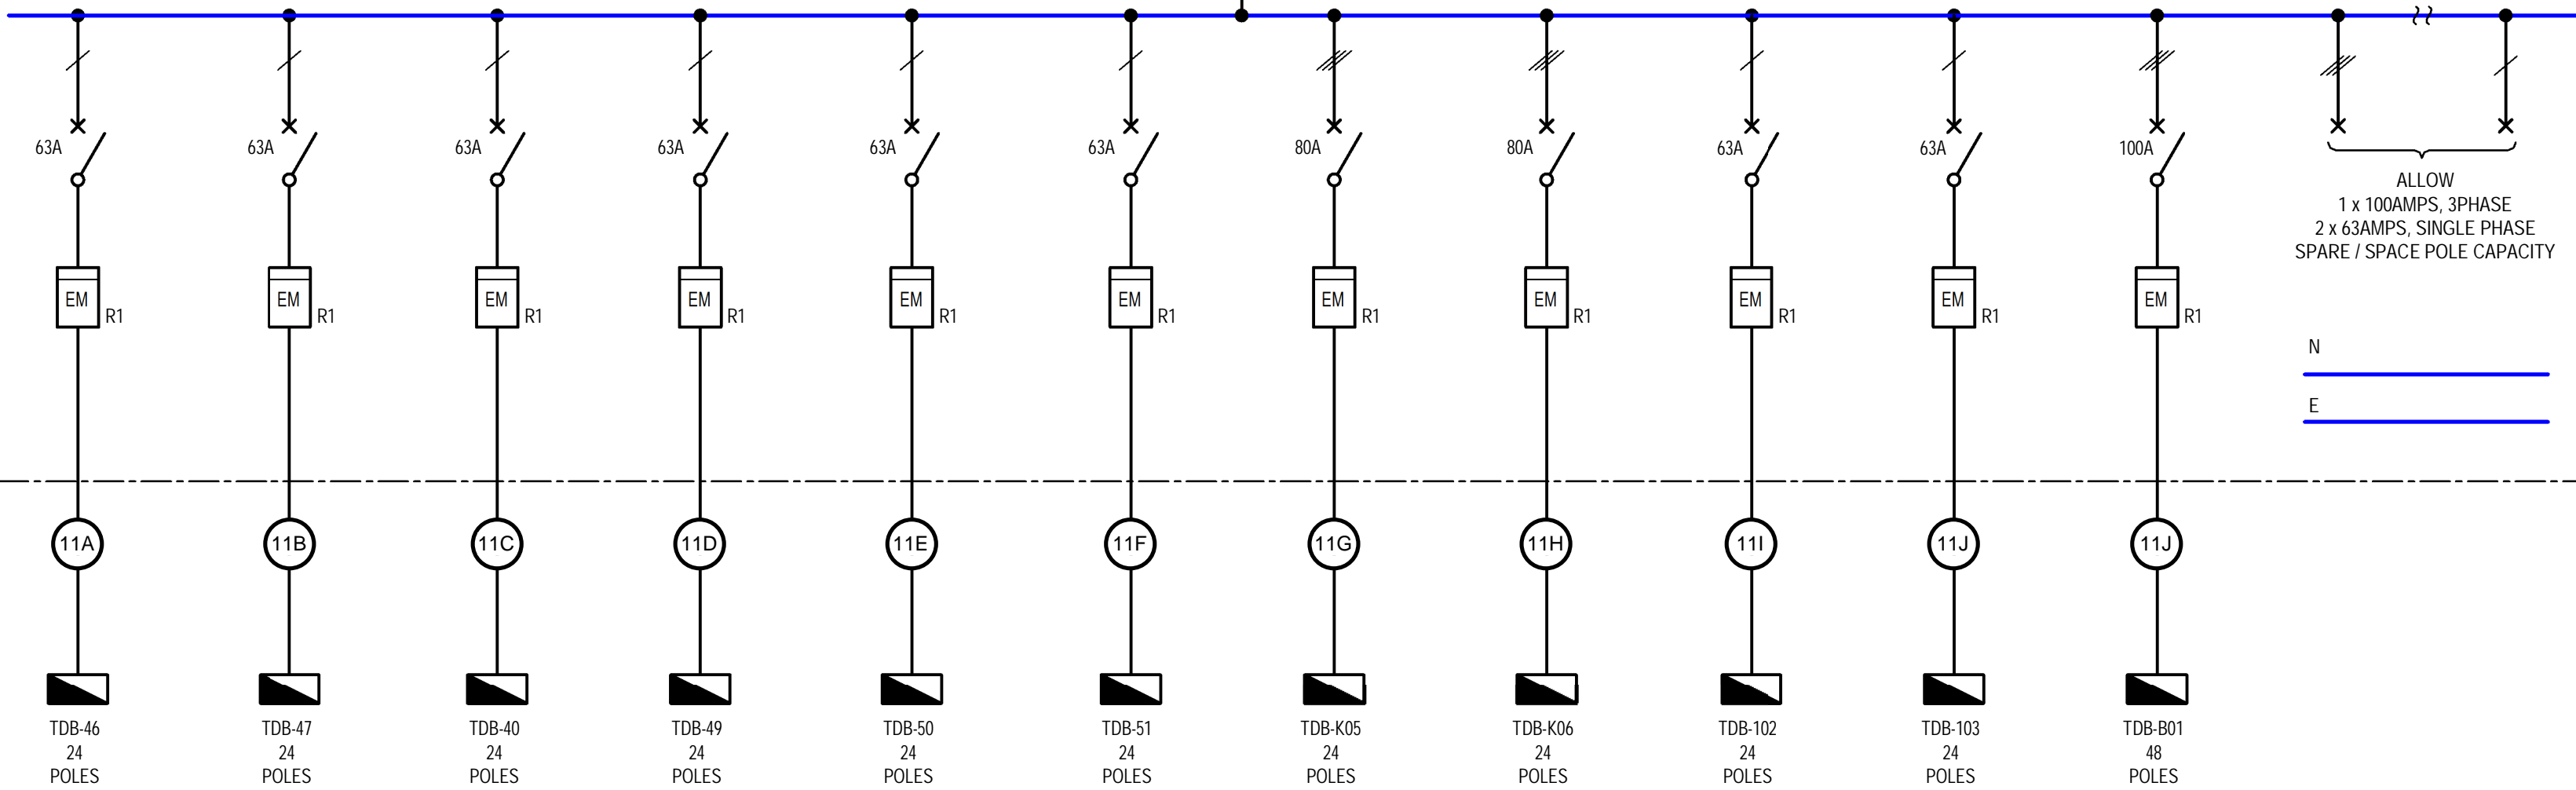

P1	22.04.2025	MM	ECI TENDER ISSUE	PS	AZ
REV	DATE	BY	DESCRIPTION	CHK	APP
DRAWING STATUS: ECI TENDER					
<div><div><div>WSP</div><div>900 Ann Street, Level 12, Fortitude Valley 4006 Tel: +61-7-3854-6200 Fax: +61-7-3854-6500 http://www.wsp.com</div></div></div>					
CLIENT: STOCKLAND					
ARCHITECT: BUCHAN					
PROJECT: AURA TOWN CENTRE					
TITLE: ELECTRICAL SERVICES SINGLE LINE DIAGRAMS - SHEET 3					
SCALE @ A1: N.T.S	CHECKED: PS	APPROVED: AZ			
PROJECT NUMBER: PS219914	DRAWN: MM	DATE: FEB 2025			
DRAWING No: ATC-WSP-DR-EL-CD-03005					REV: P1
© WSP Australia Pty Ltd					

NOTE:

1. FOR NON FOOD TENANTS PROVIDE ENABLED METER LINKED BACK TO THE CENTRES BMS.
2. ELECTRICAL CONTRACTOR SHALL ALLOW FOR ALL METERING SYSTEM COMMUNICATION CABLEING AND TERMINATIONS
 - A. ALL ELECTRICAL METERS ARE TO LINKED VIA COMMS CABLEING.
 - B. ALL HYDRAULIC METERS SHALL BE INTERFACED WITH THE ELECTRICAL METERING SYSTEM.
 - C. HYDRAULIC METERS WILL REQUIRE AN DEDICATED CABLE FROM THE HYDRAULIC METERS PULSE OUTPUT, CONNECTED BACK TO RESPECTIVE ELECTRICAL METER.

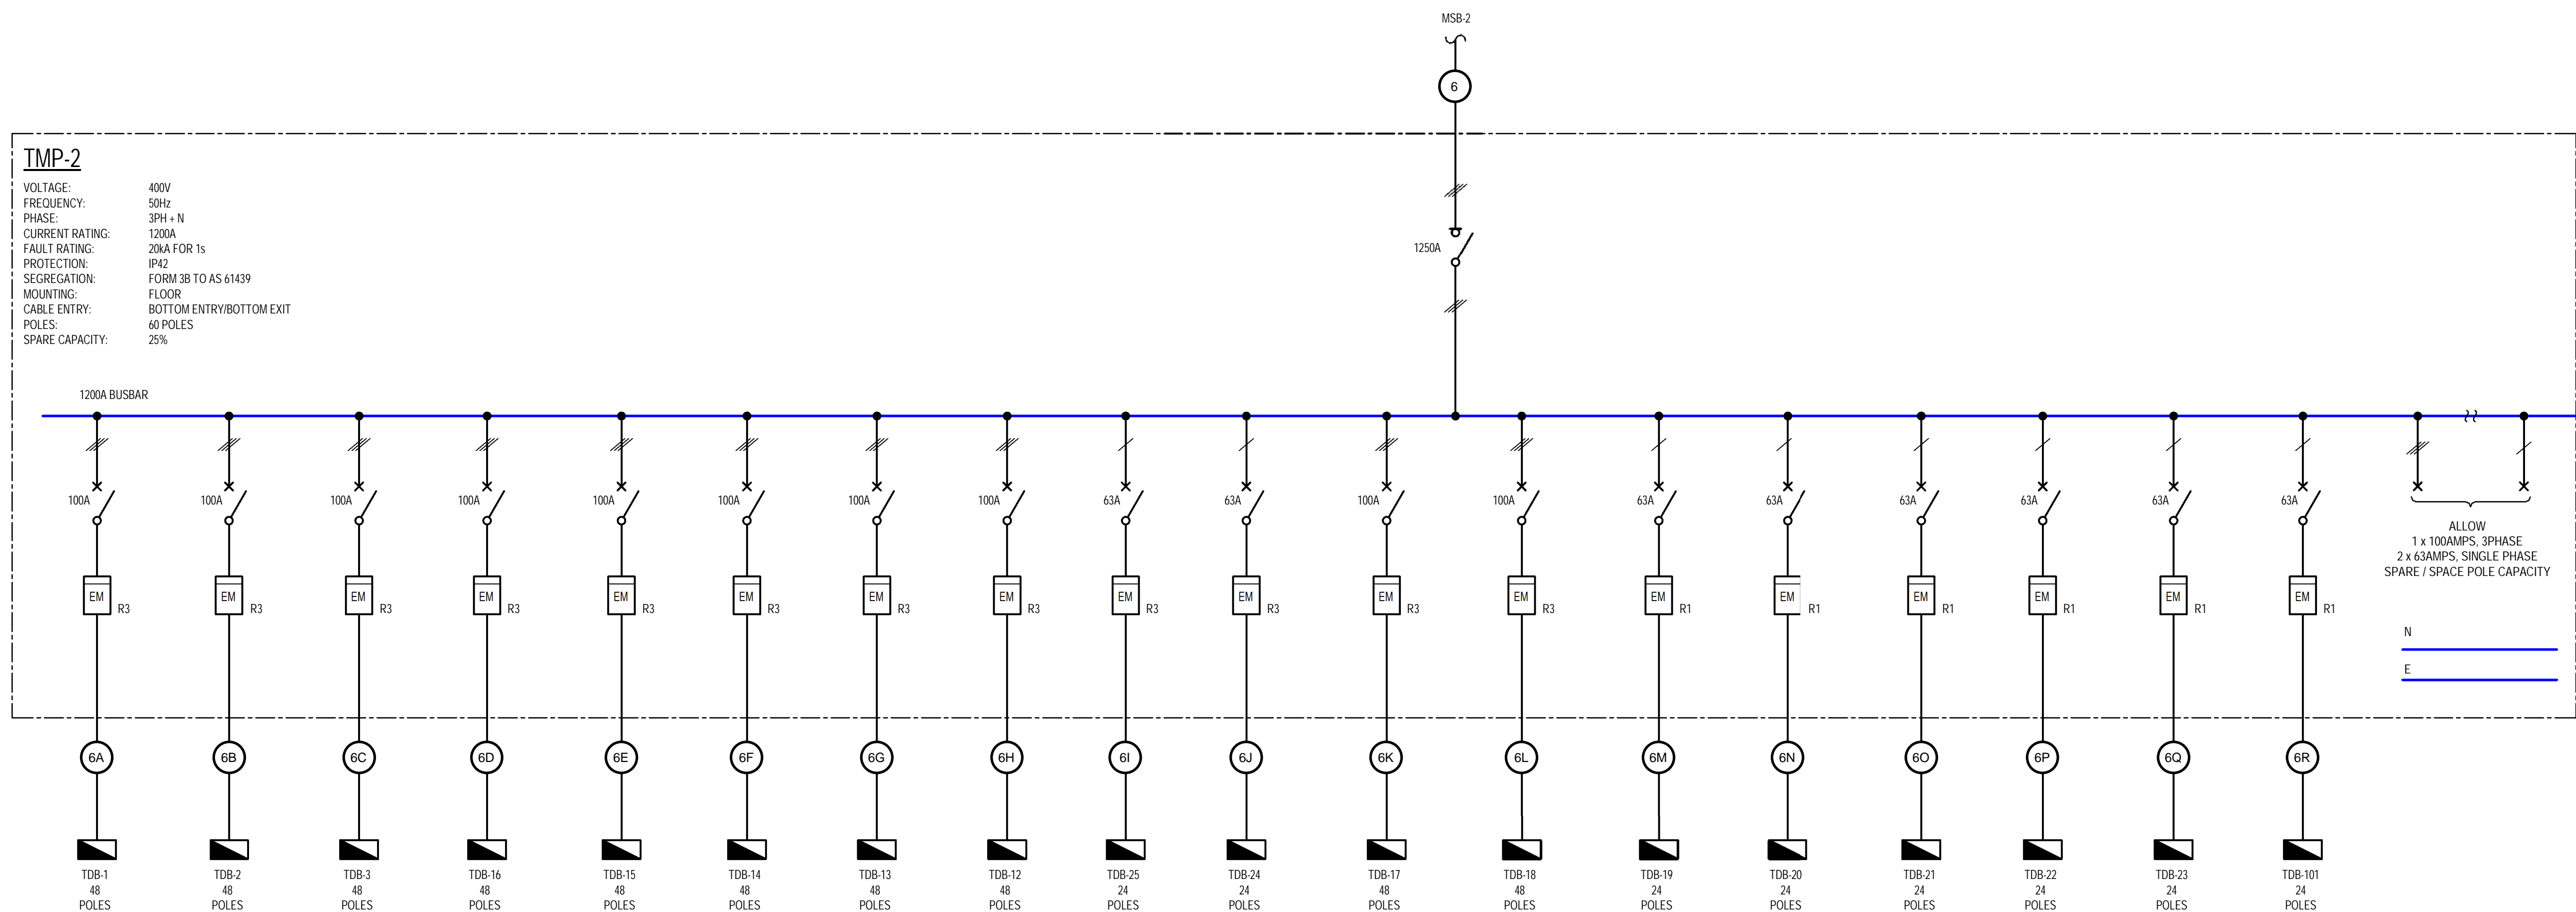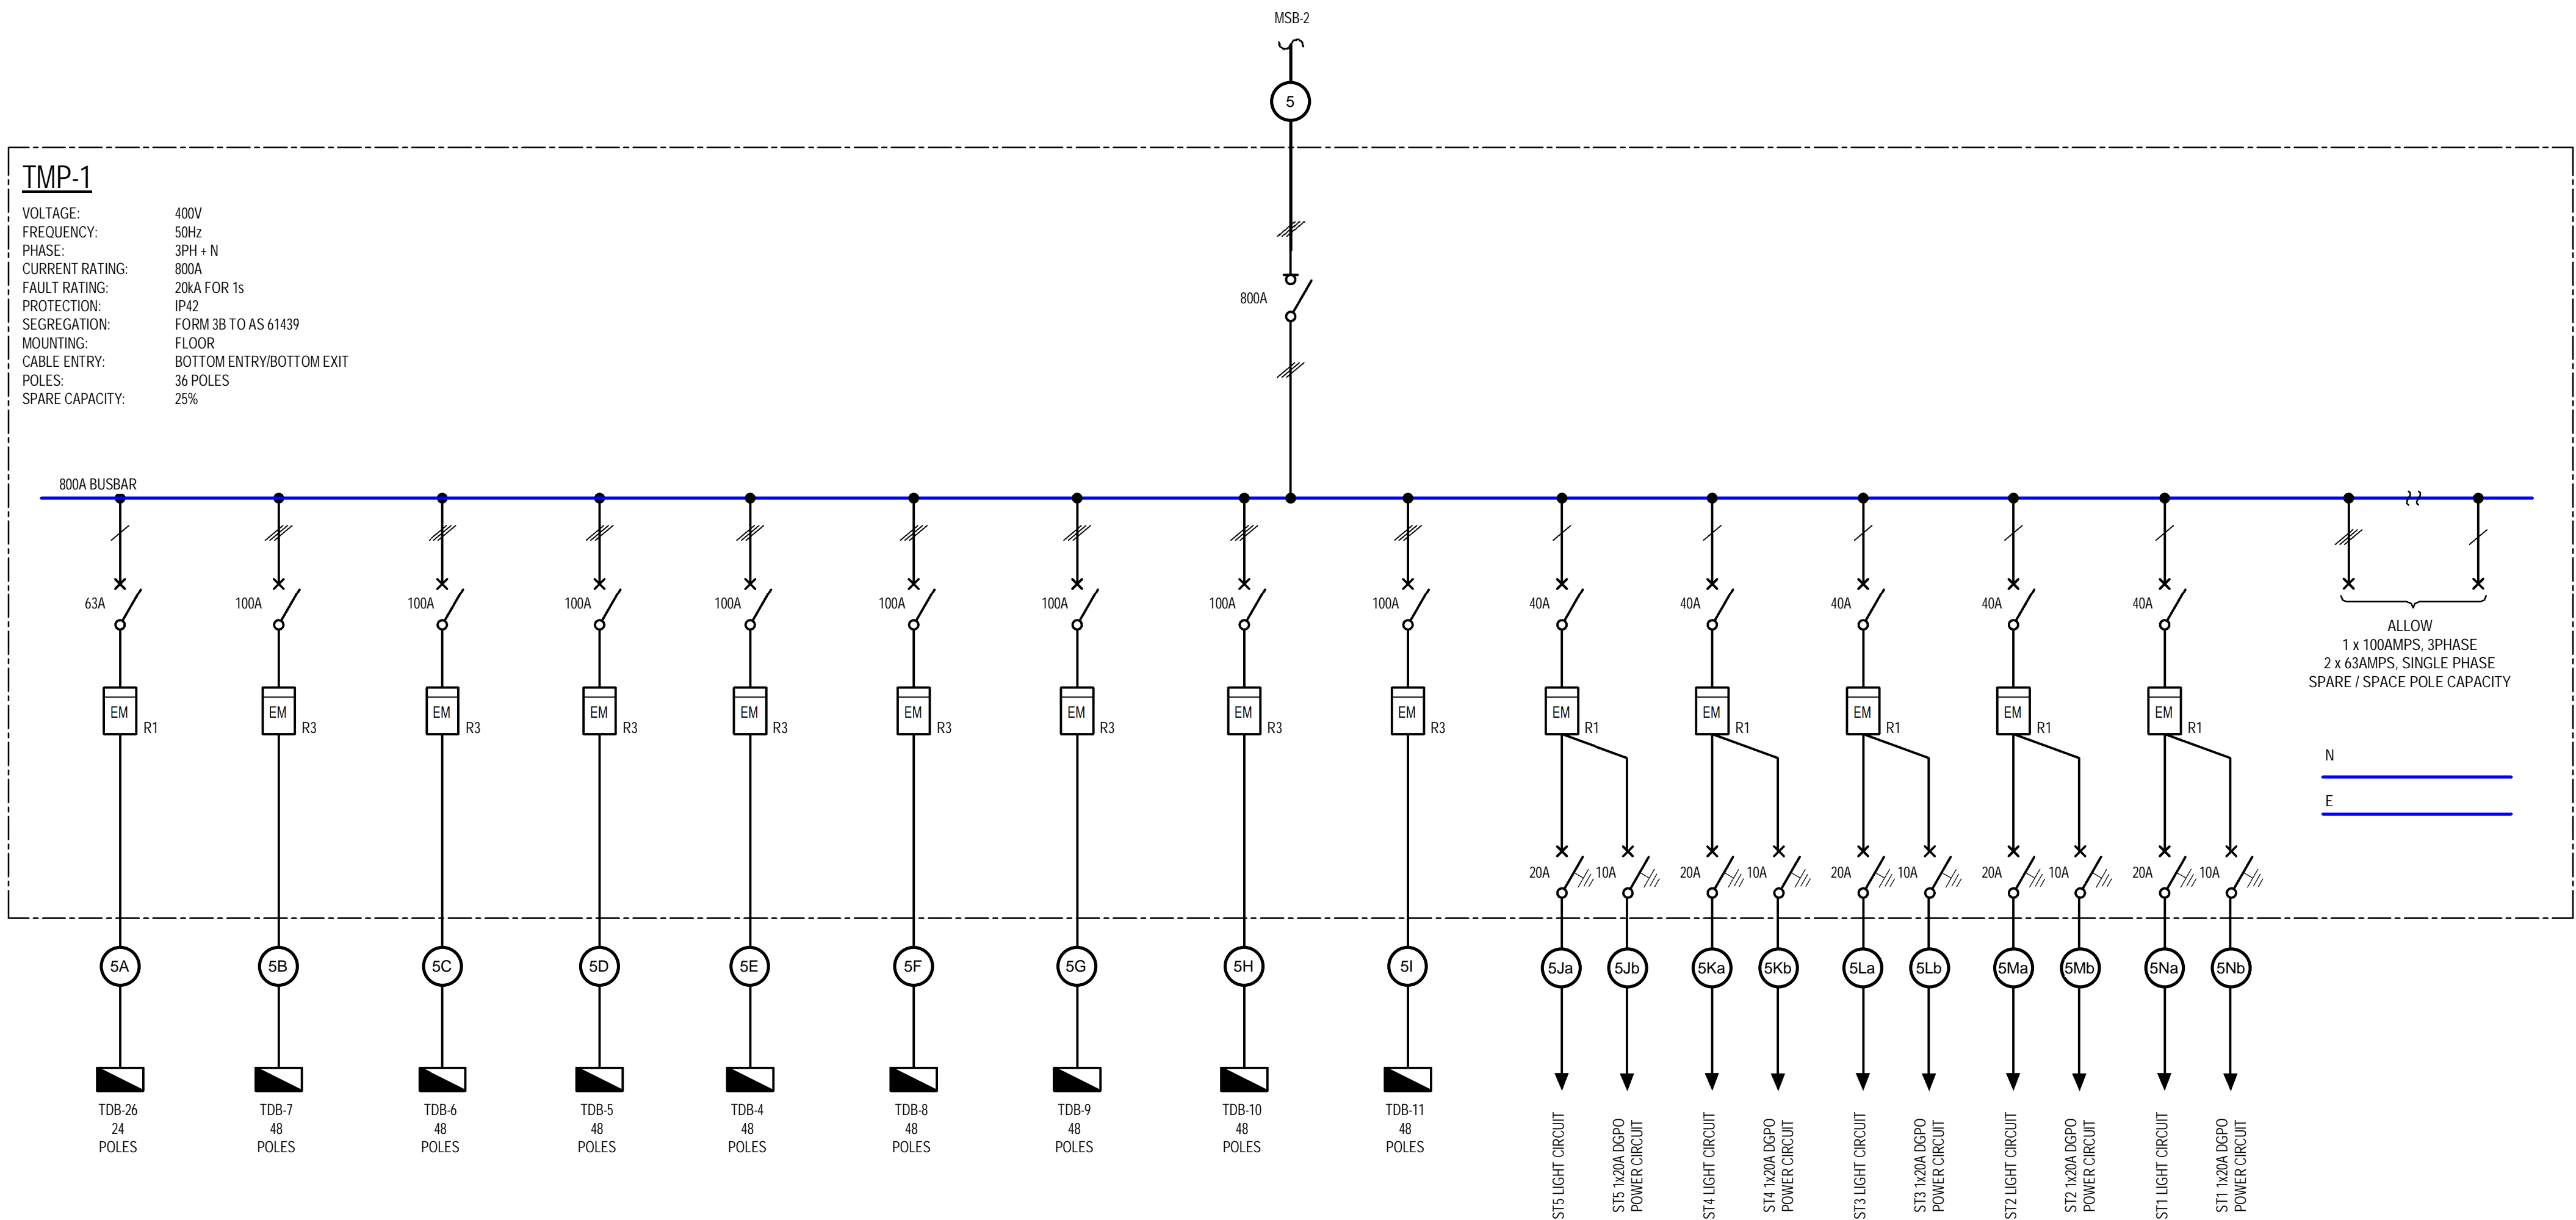

P1	22.04.2025	MM	ECI TENDER ISSUE	PS	AZ
REV	DATE	BY	DESCRIPTION	CHK	APP

DRAWING STATUS: ECI TENDER



900 Ann Street, Level 12, Fortitude Valley 4006
Tel: +61-7-3854-6200 Fax: +61-7-3854-6500
<http://www.wsp.com>

CLIENT: STOCKLAND


ARCHITECT: BUCHAN

PROJECT	AURA TOWN CENTRE
TITLE	ELECTRICAL SERVICES SINGLE LINE DIAGRAMS - SHEET 2

SCALE @ A1: N.T.S	CHECKED: PS	APPROVED: AZ
PROJECT NUMBER: PS219914	DRAWN: MM	DATE: FEB 2025


DRAWING No:	REV:
ATC-WSP-DR-EL-CD-03004	P1

© WSP Australia Pty Ltd

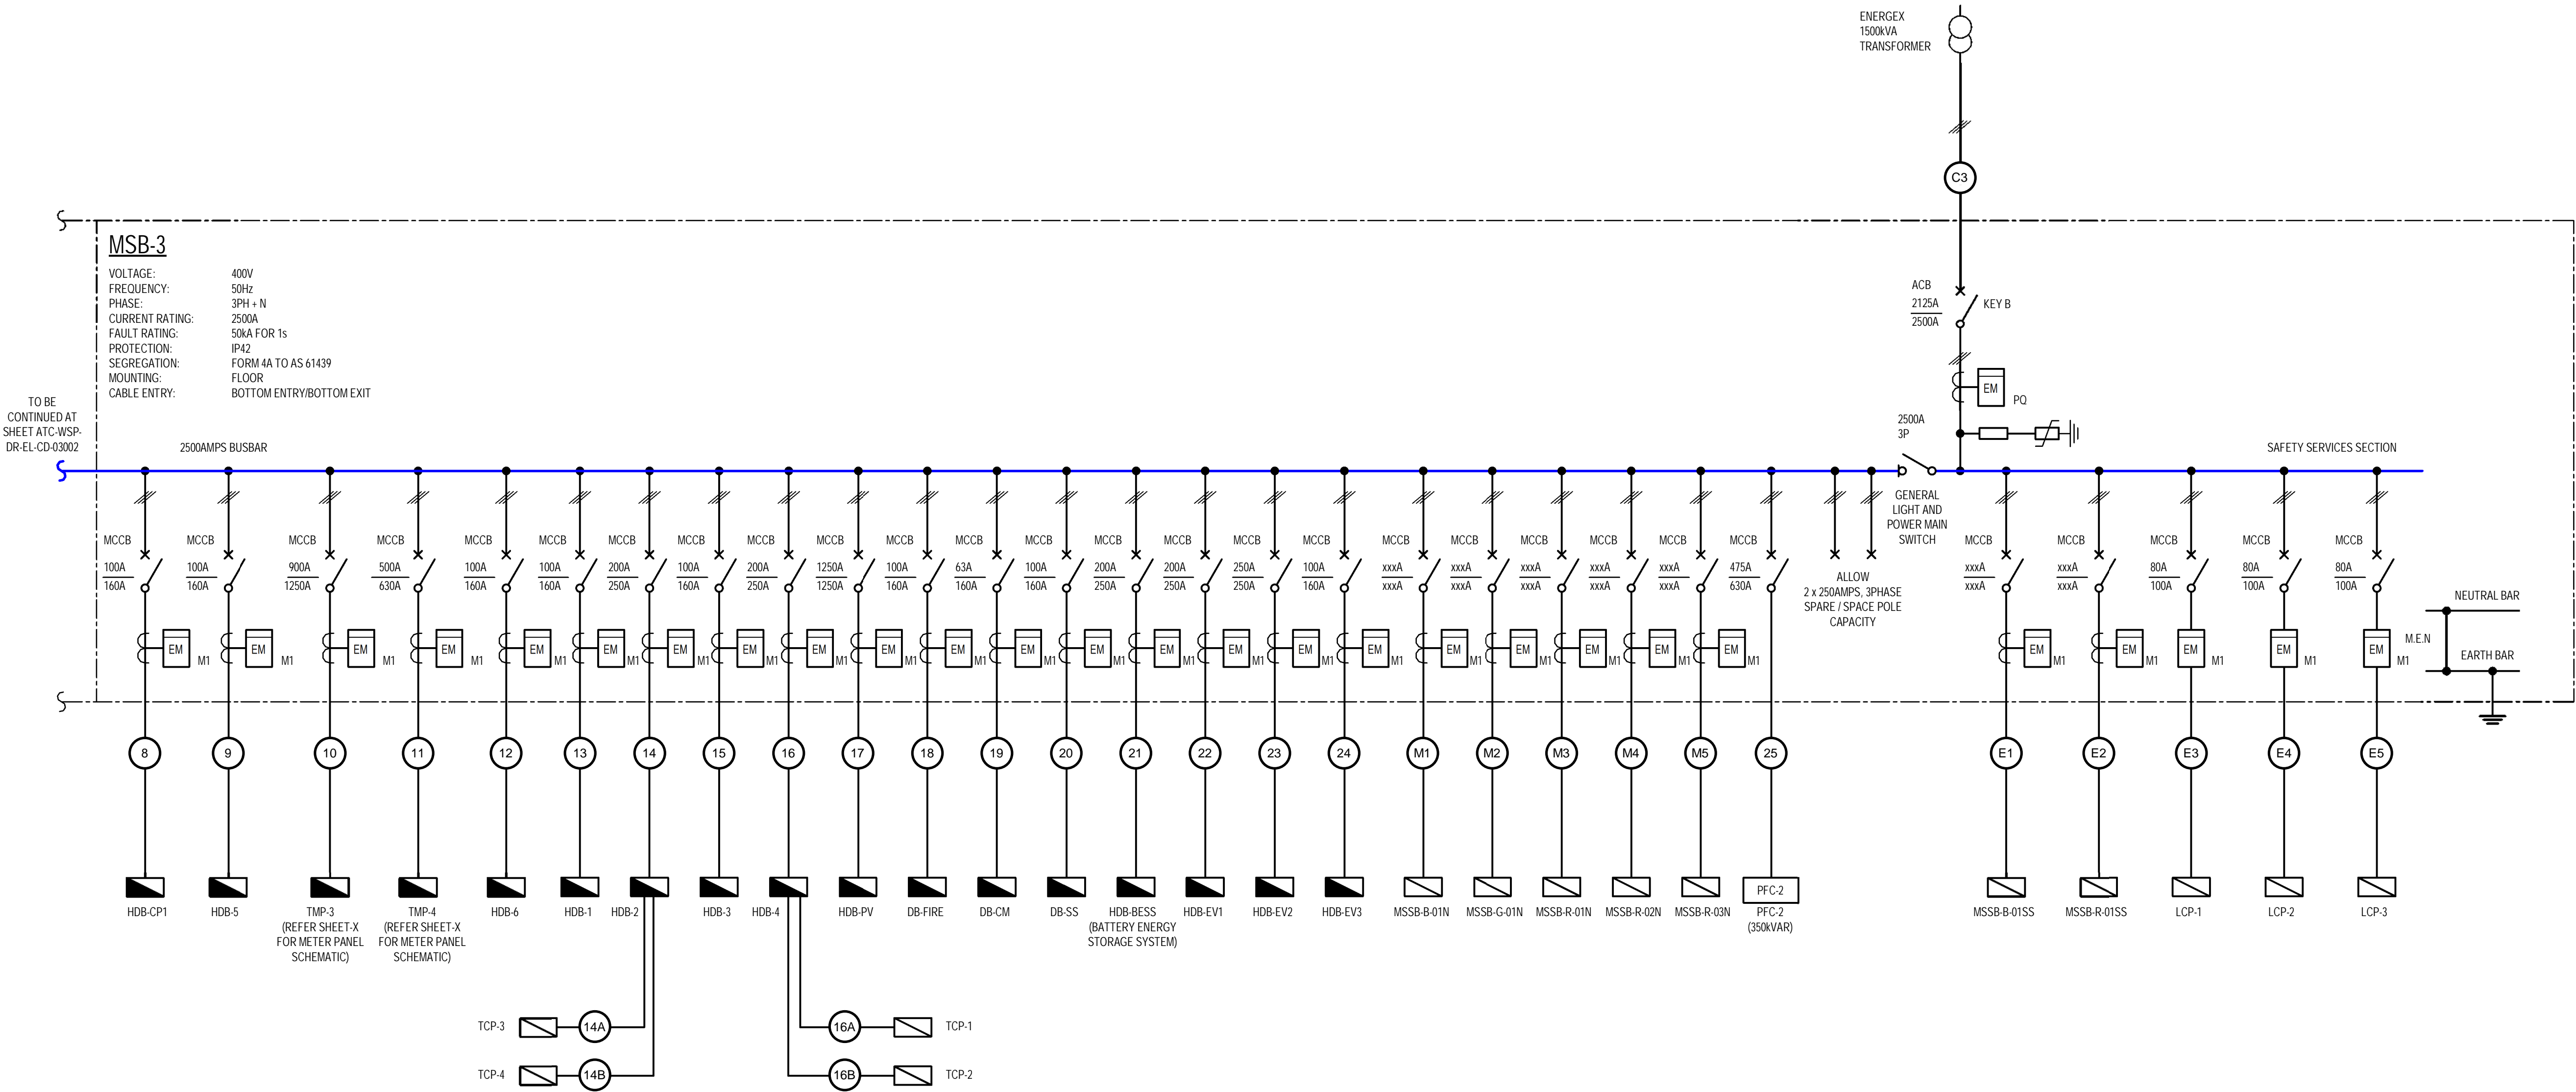

P2	22.04.2025	MM	ECI TENDER ISSUE	PS	AZ
P1	27.03.2025	MM	COORDINATION ISSUE	PS	AZ
REV	DATE	BY	DESCRIPTION	CHK	APP

DRAWING STATUS:	ECI TENDER
-----------------	------------



900 Ann Street, Level 12, Fortitude Valley 4006
Tel: +61-7-3854-6200 Fax: +61-7-3854-6500
<http://www.wsp.com>



CLIENT:	STOCKLAND
---------	-----------

ARCHITECT:	BUCHAN
------------	--------

PROJECT:	AURA TOWN CENTRE
TITLE:	ELECTRICAL SERVICES MSB 3 SINGLE LINE DIAGRAM


SCALE @ A1:	N.T.S	CHECKED:	PS	APPROVED:	AZ
PROJECT NUMBER:	PS219914	DRAWN:	MM	DATE:	FEB 2025

DRAWING No:	ATC-WSP-DR-EL-CD-03003	REV:	P2
-------------	------------------------	------	----

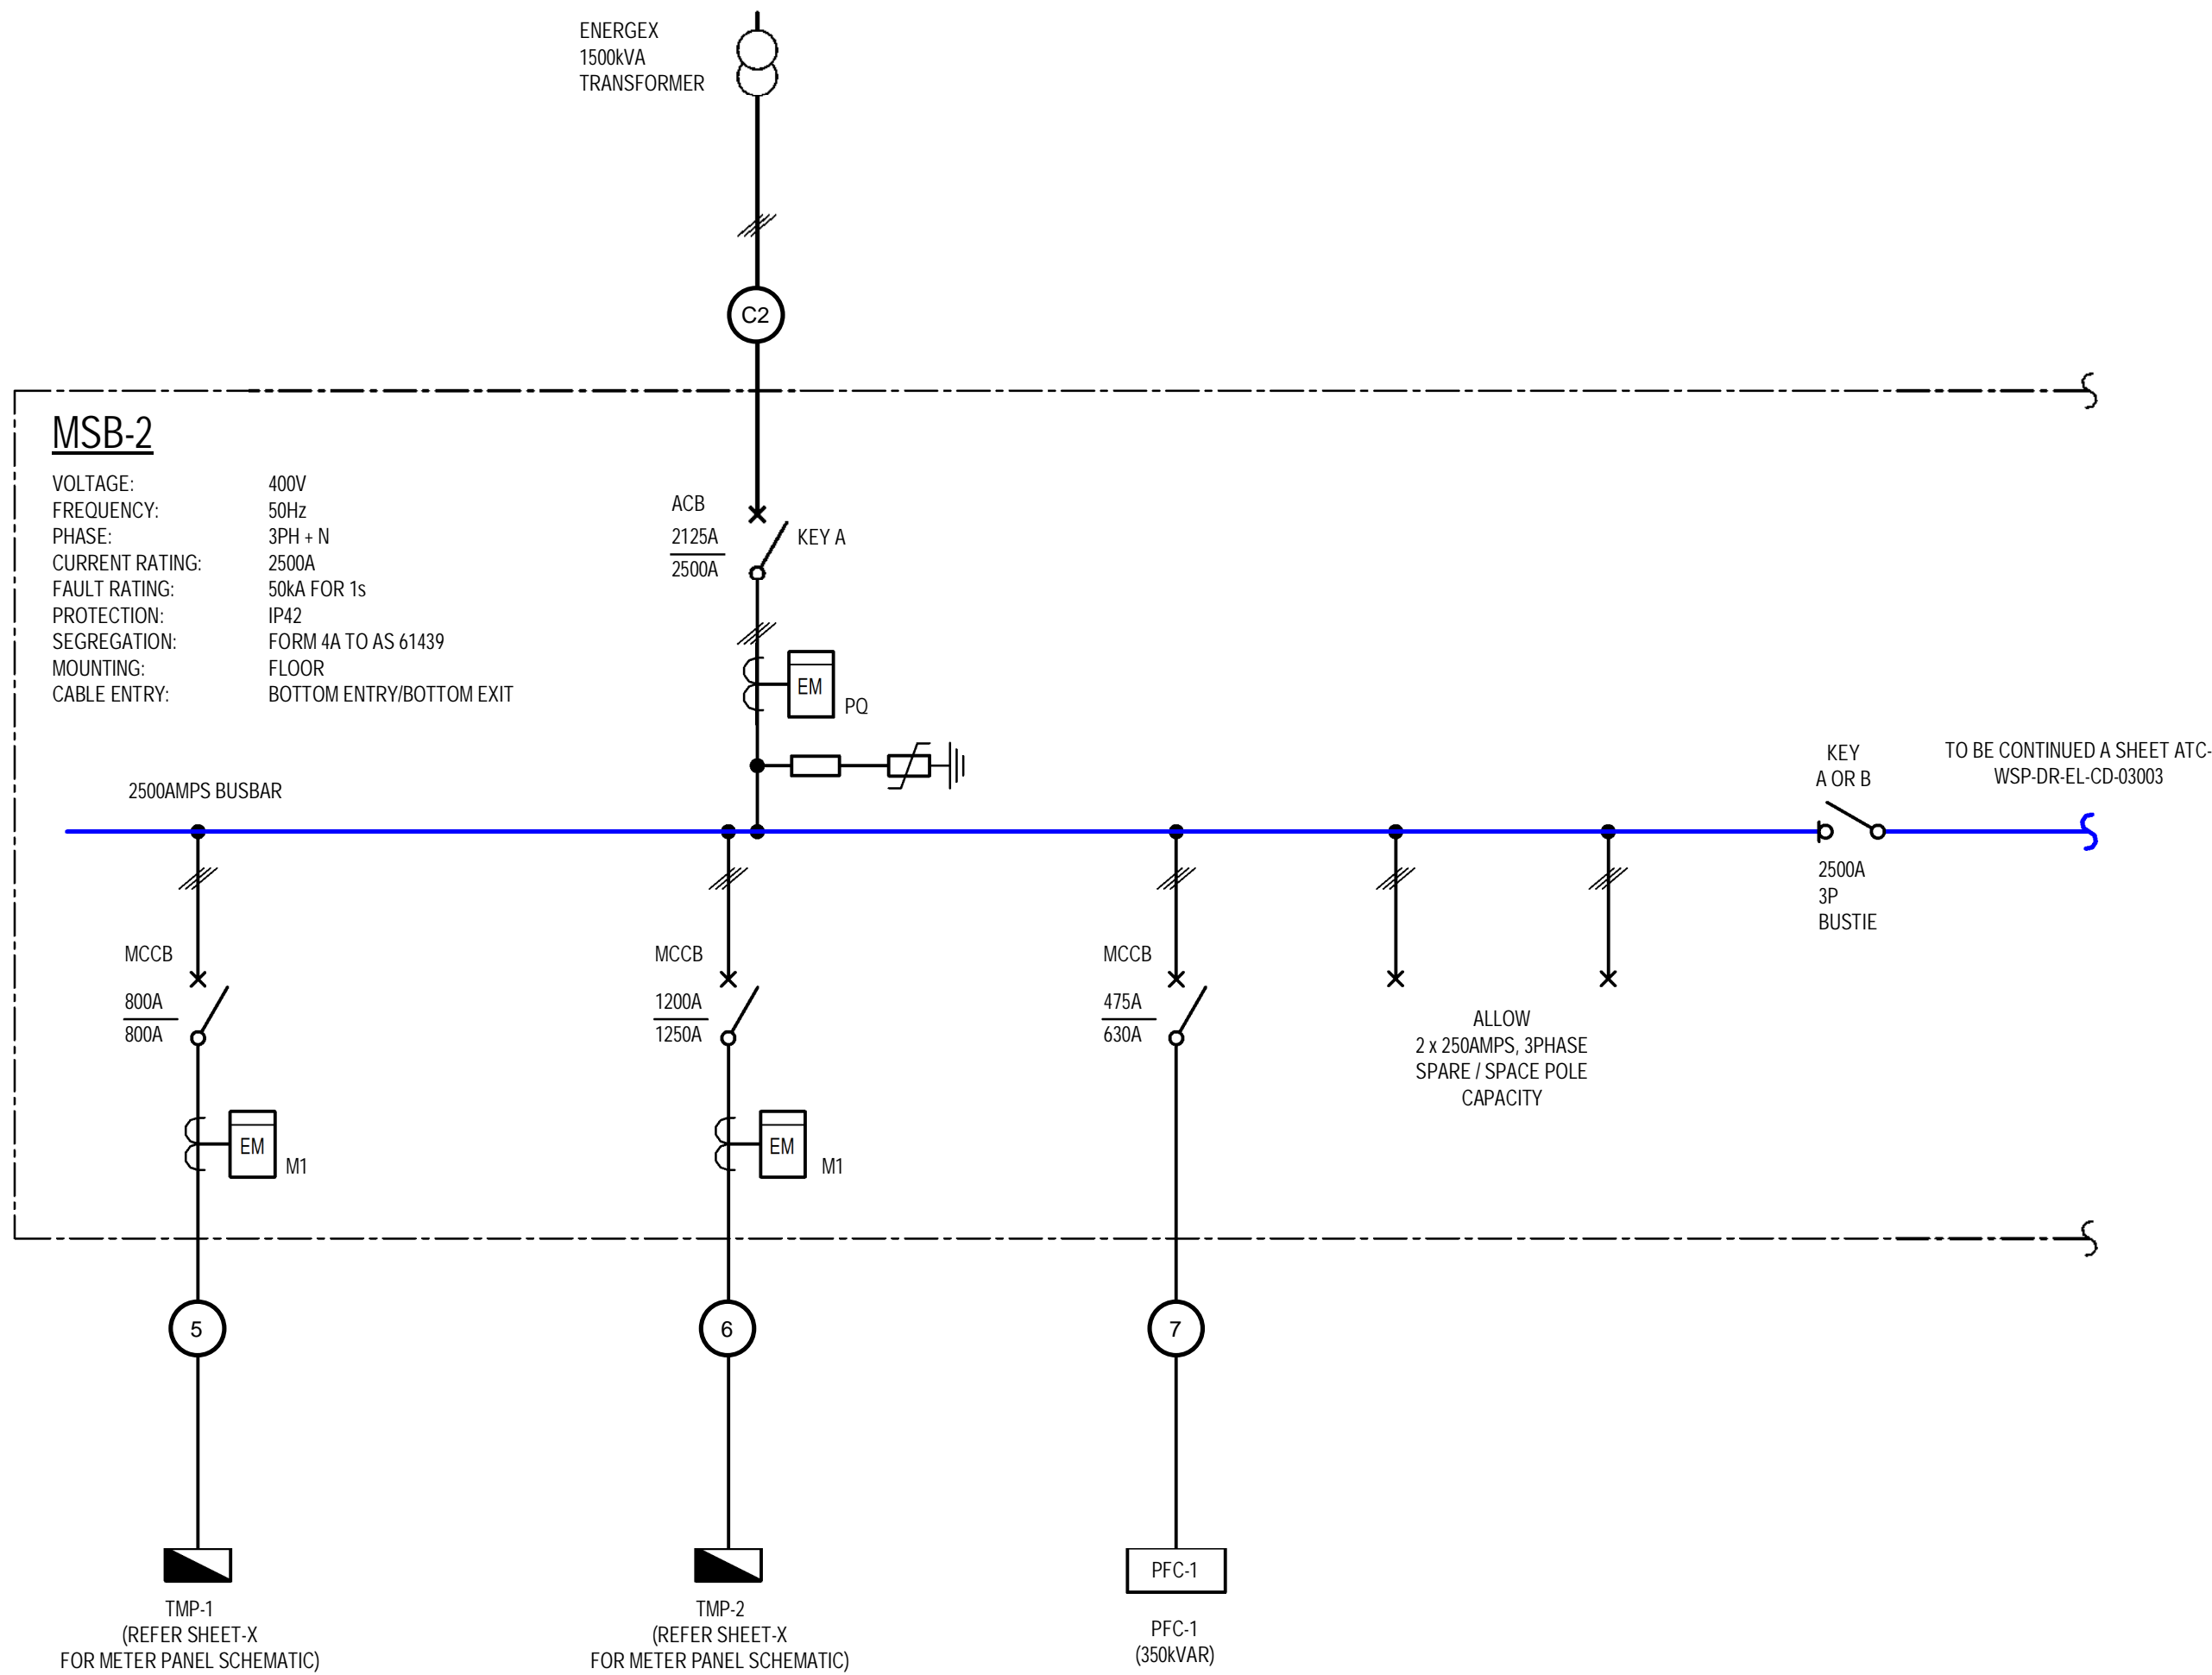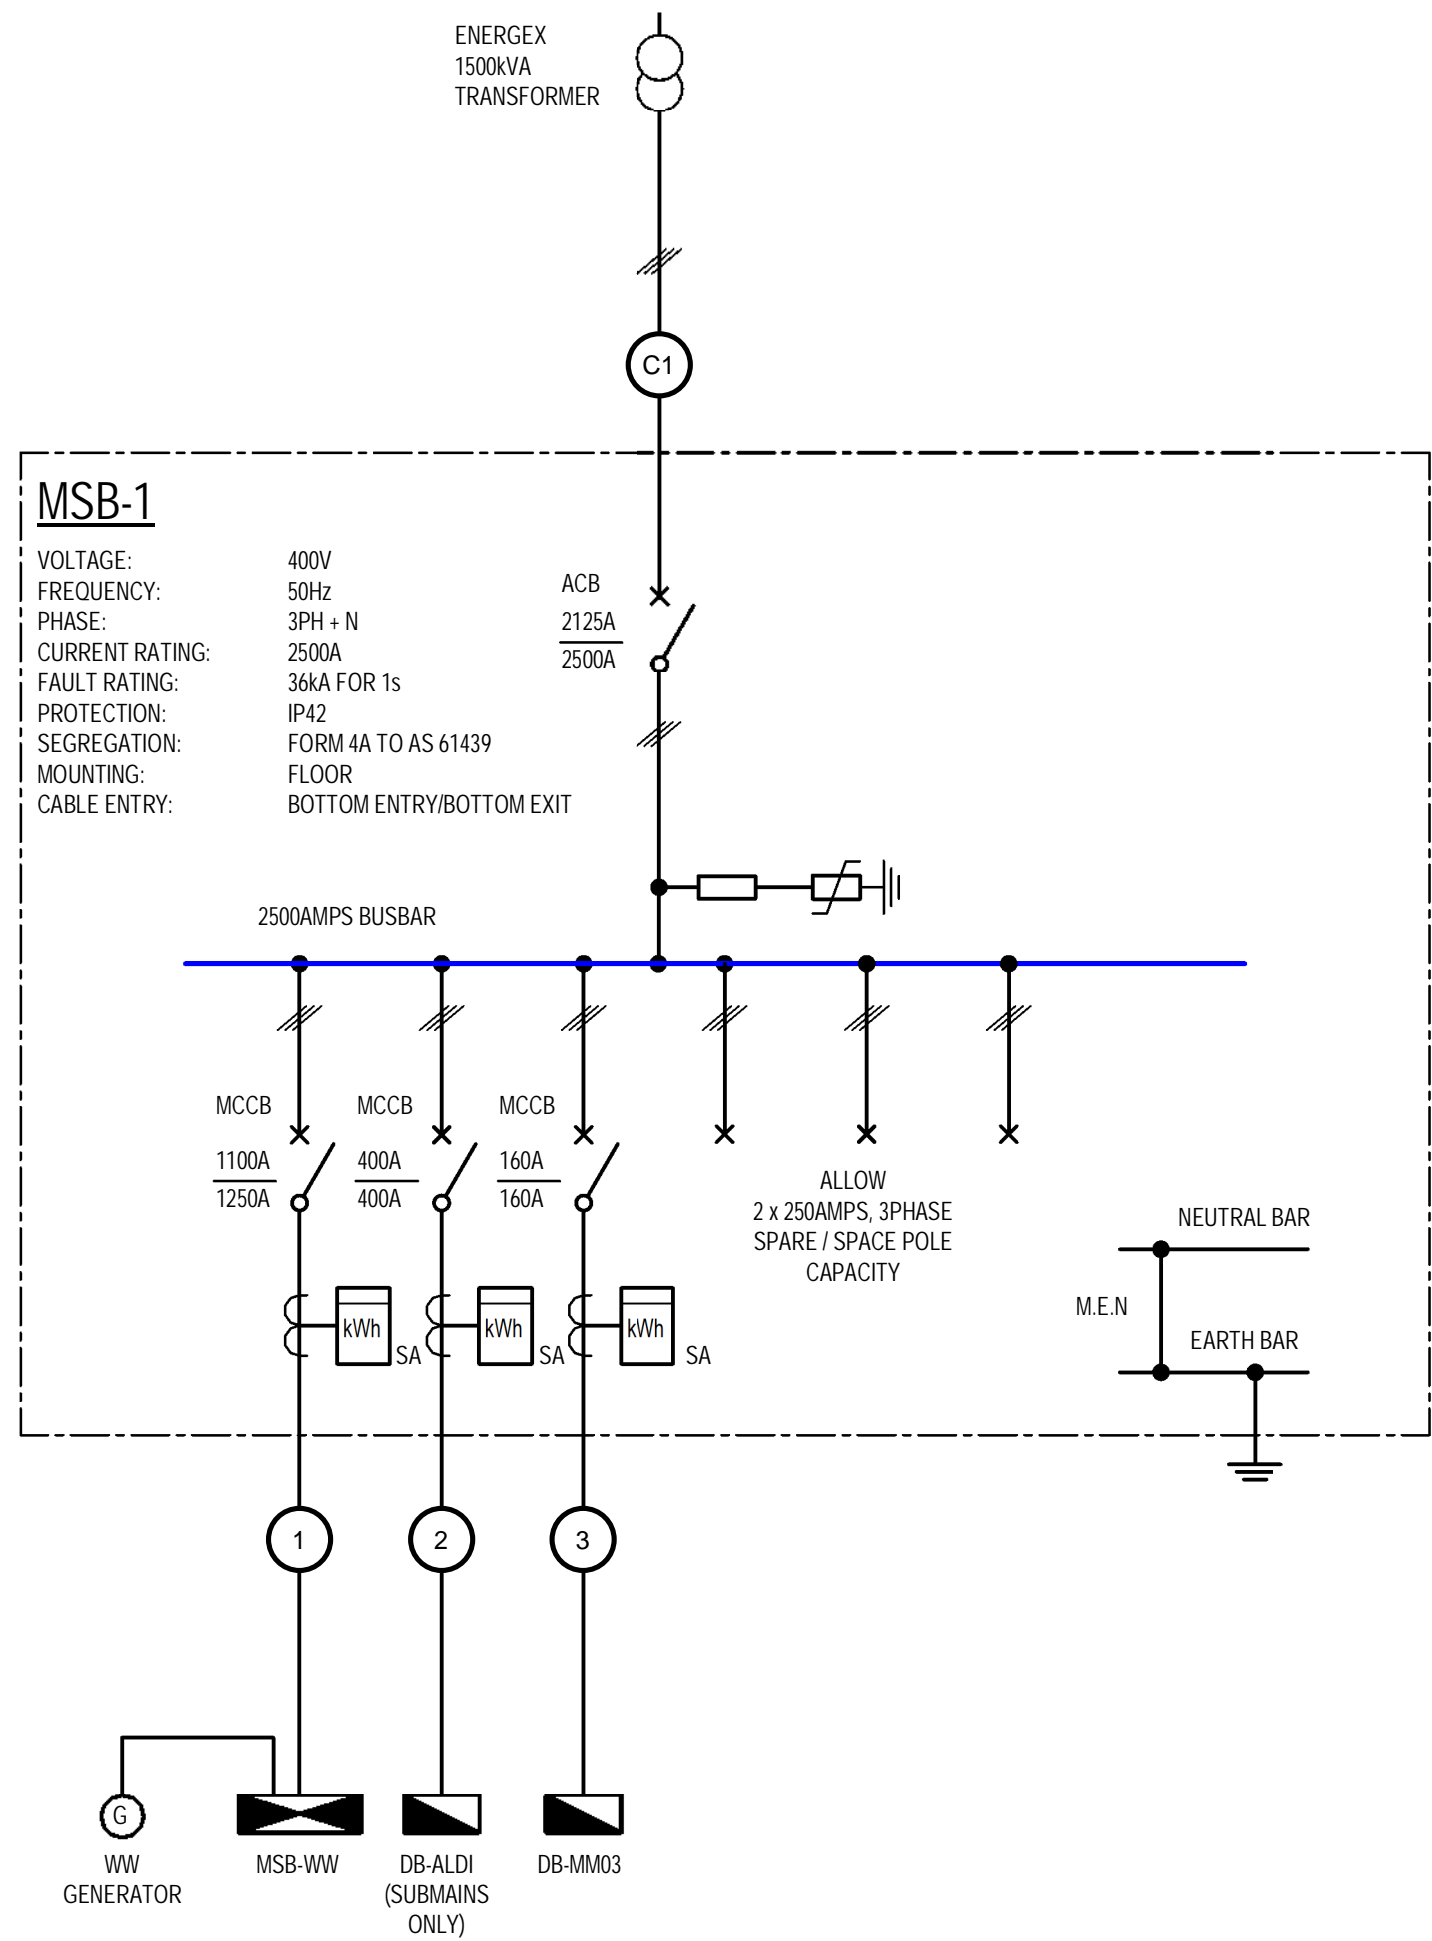

P2	22.04.2025	MM	ECI TENDER ISSUE					PS	AZ
P1	27.03.2025	MM	COORDINATION ISSUE					PS	AZ
REV	DATE	BY	DESCRIPTION					CHK	APP

DRAWING STATUS:	ECI TENDER
-----------------	------------



900 Ann Street, Level 12, Fortitude Valley 4006
Tel: +61-7-3854-6200 Fax: +61-7-3854-6500
<http://www.wsp.com>


CLIENT:	STOCKLAND
---------	-----------

ARCHITECT:	BUCHAN
------------	--------

PROJECT:	AURA TOWN CENTRE
TITLE:	ELECTRICAL SERVICES MSB 1 AND MSB 2 SINGLE LINE DIAGRAMS

SCALE @ A1:	N.T.S	CHECKED:	PS	APPROVED:	AZ
PROJECT NUMBER:	PS219914	DRAWN:	MM	DATE:	FEB 2025

DRAWING No:	ATC-WSP-DR-EL-CD-03002	REV:	P2
-------------	------------------------	------	----

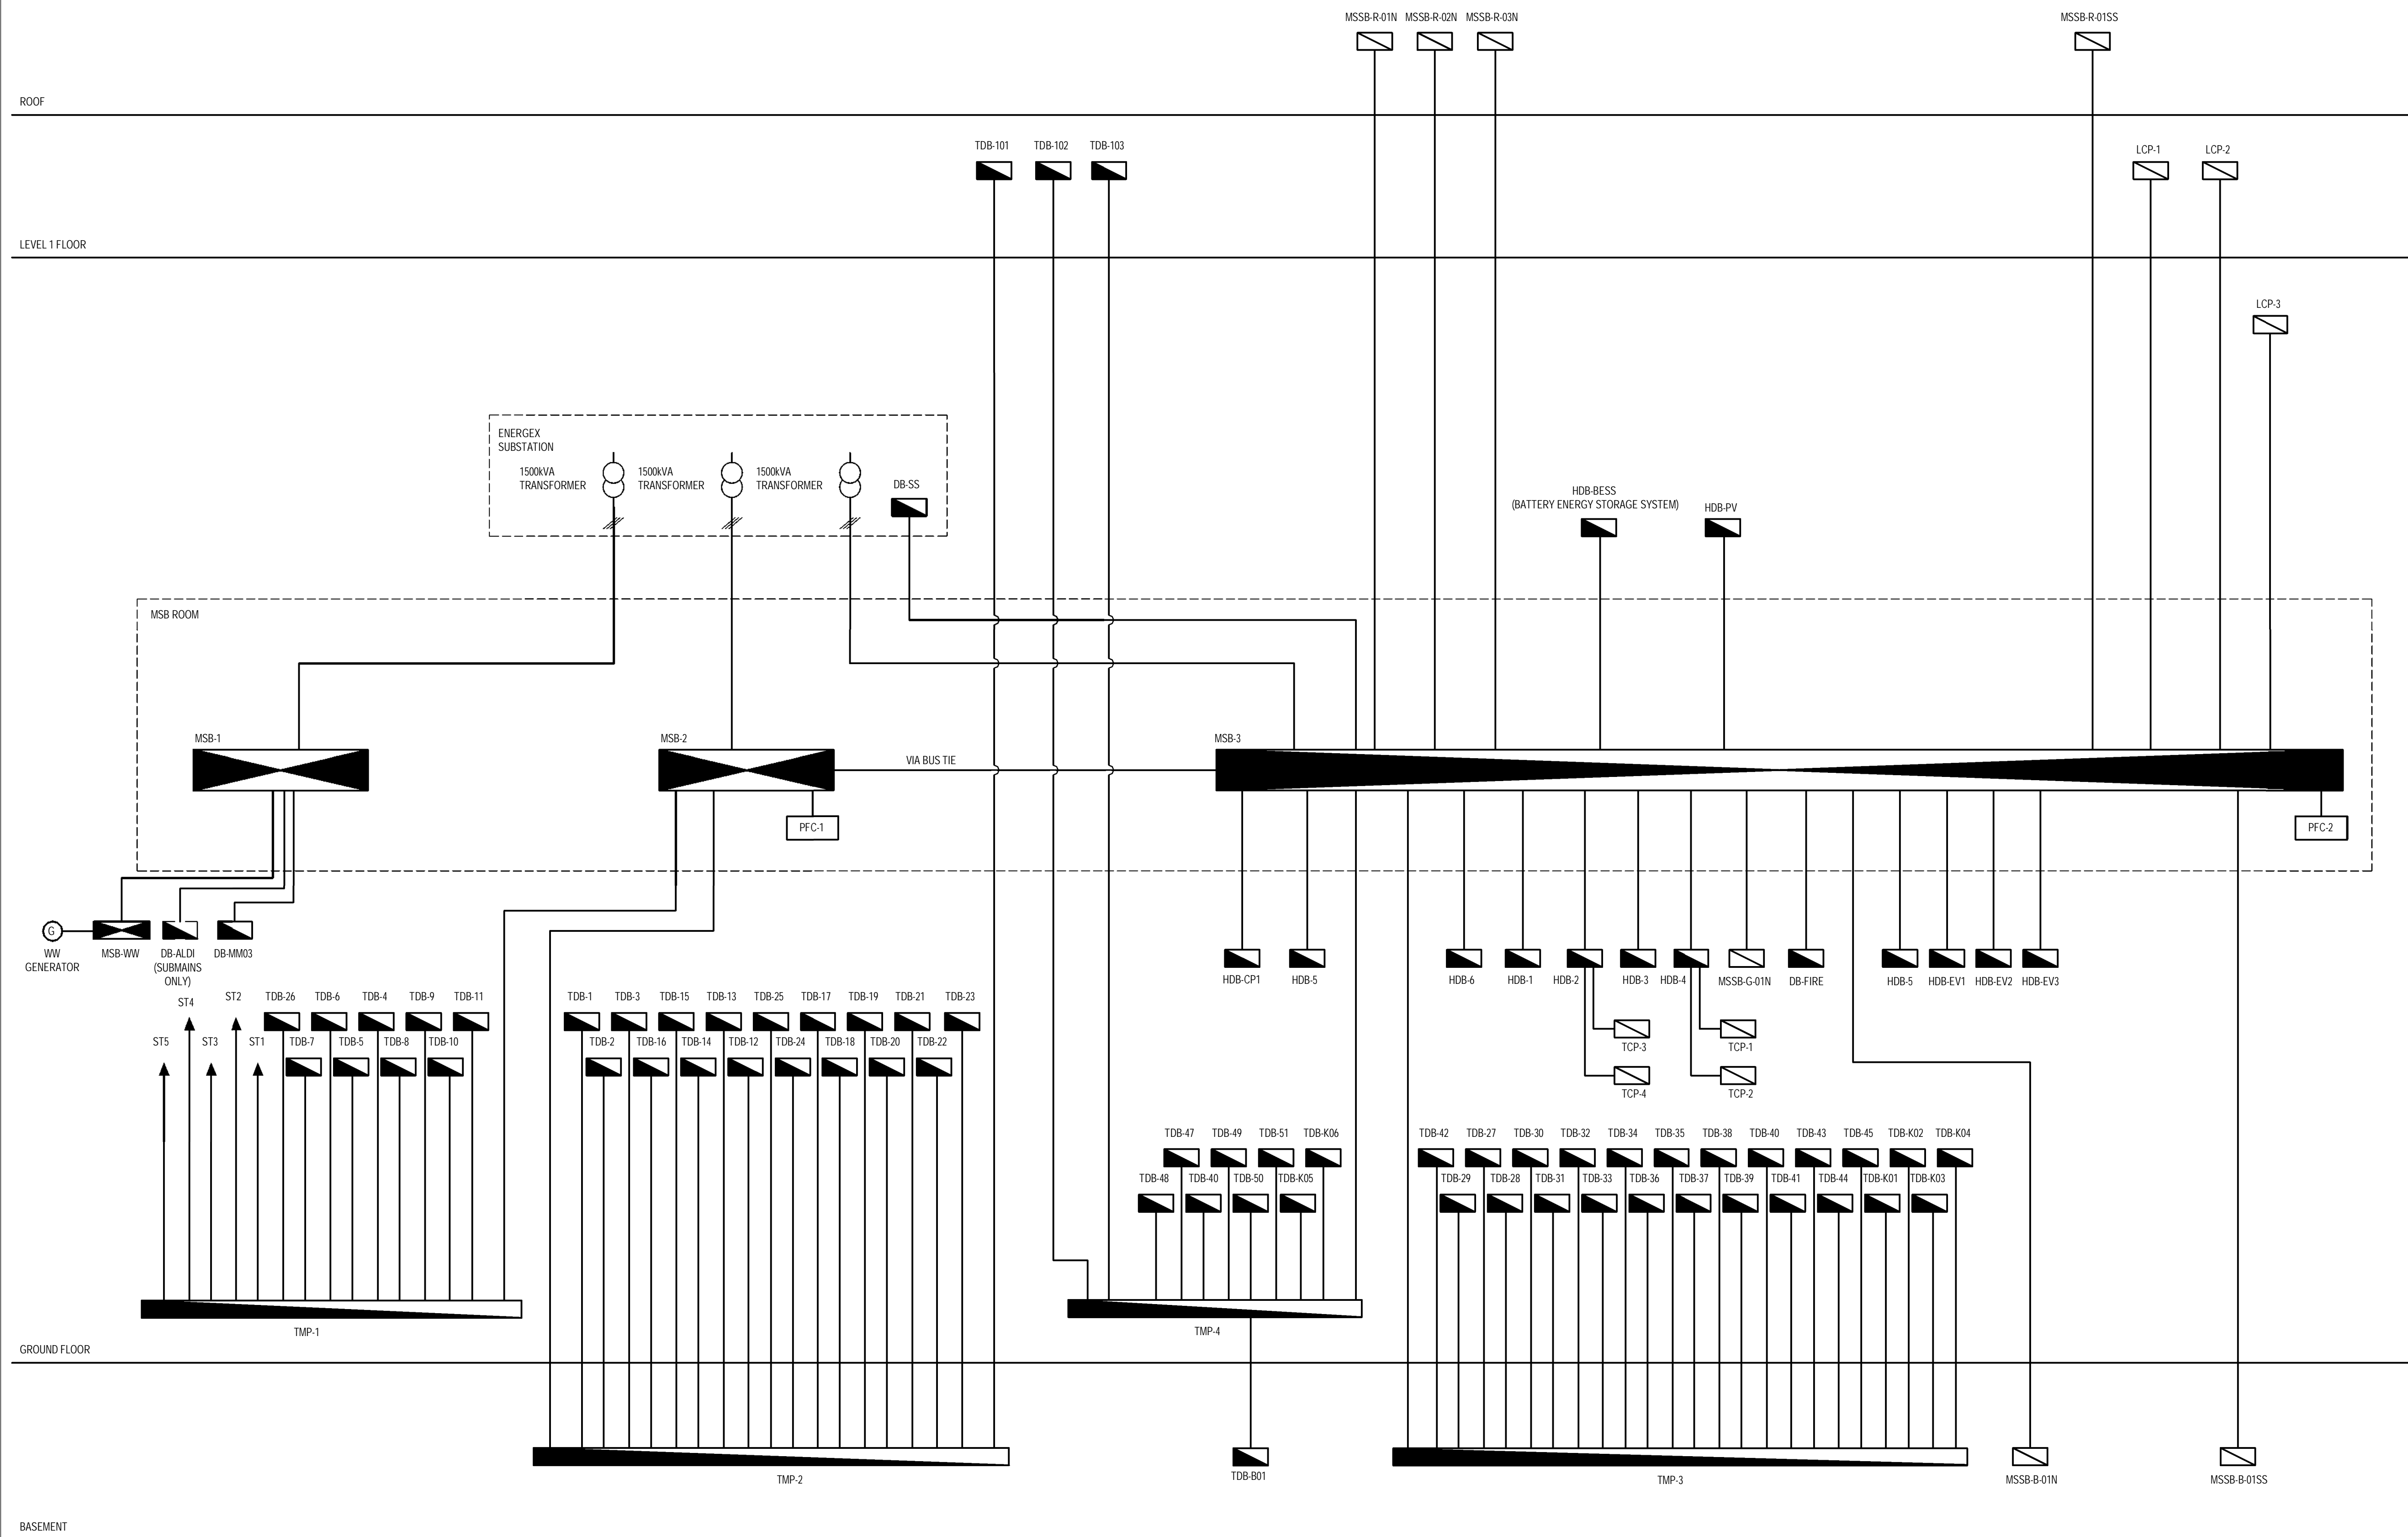[illegible]

DRAWING STATUS: ECI TENDER



CLIENT: STOCKLAND

ARCHITECT: BUCHAN

PROJECT	AURA TOWN CENTRE
TITLE	ELECTRICAL SERVICES ELECTRICAL RETICULATION SCHEMATIC

SCALE @ A1: N.T.S	CHECKED: PS	APPROVED: AZ
PROJECT NUMBER: PS219914	DRAWN: MM	DATE: FEB 2025

DRAWING No:	REV:
ATC-WSP-DR-EL-CD-03001	P3

© WSP Australia Pty Ltd

AURA TOWN CENTRE ELECTRICAL SERVICES



ELECTRICAL DRAWING INDEX

ATC-WSP-DR-EL-CD-00000	COVER SHEET, LOCALITY PLAN & DRAWING INDEX
ATC-WSP-DR-EL-CD-00001	LEGEND OF SYMBOLS
ATC-WSP-DR-EL-CD-03001	ELECTRICAL RETICULATION SCHEMATIC
ATC-WSP-DR-EL-CD-03002	MSB 1 AND MSB 2 SINGLE LINE DIAGRAMS
ATC-WSP-DR-EL-CD-03003	MSB 3 SINGLE LINE DIAGRAM
ATC-WSP-DR-EL-CD-03004	SINGLE LINE DIAGRAMS - SHEET 2
ATC-WSP-DR-EL-CD-03005	SINGLE LINE DIAGRAMS - SHEET 3
ATC-WSP-DR-EL-CD-03006	SINGLE LINE DIAGRAMS - SHEET 4
ATC-WSP-DR-EL-CD-03007	SINGLE LINE DIAGRAMS - SHEET 5
ATC-WSP-DR-EL-CD-03012	METERING SCHEMATIC
ATC-WSP-DR-EL-CD-03013	METERING SCHEMATIC - SHEET 2
ATC-WSP-DR-EL-CD-10001	ELECTRICAL LAYOUT - SITE PLAN
ATC-WSP-DR-EL-CD-30001	POWER LAYOUT - BASEMENT - ZONE A
ATC-WSP-DR-EL-CD-30002	POWER LAYOUT - BASEMENT - ZONE B
ATC-WSP-DR-EL-CD-30003	POWER LAYOUT - BASEMENT - ZONE C
ATC-WSP-DR-EL-CD-30004	POWER LAYOUT - BASEMENT - ZONE D
ATC-WSP-DR-EL-CD-30011	POWER LAYOUT - GROUND FLOOR - ZONE A
ATC-WSP-DR-EL-CD-30012	POWER LAYOUT - GROUND FLOOR - ZONE B
ATC-WSP-DR-EL-CD-30013	POWER LAYOUT - GROUND FLOOR - ZONE C
ATC-WSP-DR-EL-CD-30014	POWER LAYOUT - GROUND FLOOR - ZONE D
ATC-WSP-DR-EL-CD-30021	POWER LAYOUT - LEVEL 1 - ZONE A
ATC-WSP-DR-EL-CD-30022	POWER LAYOUT - LEVEL 1 - ZONE B
ATC-WSP-DR-EL-CD-30023	POWER LAYOUT - LEVEL 1 - ZONE C
ATC-WSP-DR-EL-CD-30031	POWER LAYOUT - ROOF - ZONE A
ATC-WSP-DR-EL-CD-30032	POWER LAYOUT - ROOF - ZONE B
ATC-WSP-DR-EL-CD-30033	POWER LAYOUT - ROOF - ZONE C
ATC-WSP-DR-EL-CD-30034	POWER LAYOUT - ROOF - ZONE D
ATC-WSP-DR-EL-CD-75000	POWER LAYOUT - LEVEL 1 OPTION


COMMUNICATION DRAWING INDEX

ATC-WSP-DR-CO-CD-04001	COMMUNICATIONS SCHEMATIC
ATC-WSP-DR-CO-CD-04002	NBN SCHEMATIC
ATC-WSP-DR-CO-CD-04001	COMMUNICATIONS LAYOUT - BASEMENT - ZONE A
ATC-WSP-DR-CO-CD-04002	COMMUNICATIONS LAYOUT - BASEMENT - ZONE B
ATC-WSP-DR-CO-CD-04003	COMMUNICATIONS LAYOUT - BASEMENT - ZONE C
ATC-WSP-DR-CO-CD-04004	COMMUNICATIONS LAYOUT - BASEMENT - ZONE D
ATC-WSP-DR-CO-CD-04011	COMMUNICATIONS LAYOUT - GROUND FLOOR - ZONE A
ATC-WSP-DR-CO-CD-04012	COMMUNICATIONS LAYOUT - GROUND FLOOR - ZONE B
ATC-WSP-DR-CO-CD-04013	COMMUNICATIONS LAYOUT - GROUND FLOOR - ZONE C
ATC-WSP-DR-CO-CD-04014	COMMUNICATIONS LAYOUT - GROUND FLOOR - ZONE D
ATC-WSP-DR-CO-CD-04021	COMMUNICATIONS LAYOUT - LEVEL 1 - ZONE A
ATC-WSP-DR-CO-CD-04022	COMMUNICATIONS LAYOUT - LEVEL 1 - ZONE B
ATC-WSP-DR-CO-CD-04023	COMMUNICATIONS LAYOUT - LEVEL 1 - ZONE C
ATC-WSP-DR-CO-CD-75000	COMMUNICATIONS LAYOUT - LEVEL 1 OPTION

P3	22.04.2025	MM	ECI TENDER ISSUE					PS	AZ
P2	27.03.2025	MM	COORDINATION ISSUE					PS	AZ
P1	13.03.2025	MM	PRELIMINARY COORDINATION					PS	AZ
REV	DATE	BY	DESCRIPTION					CHK	APP

DRAWING STATUS:

ECI TENDER



900 Ann Street, Level 12, Fortitude Valley 4006
Tel: +61-7-3854-6200 Fax: +61-7-3854-6500
<http://www.wsp.com>

CLIENT:

STOCKLAND

ARCHITECT:

BUCHAN

PROJECT:

AURA TOWN CENTRE

TITLE:

ELECTRICAL SERVICES
COVER SHEET, LOCALITY PLAN & DRAWING INDEX

SCALE OF A1:	CHECKED:	APPROVED:
N.T.S	PS	AZ
PROJECT NUMBER:	DRAWN:	DATE:
PS219914	MM	FEB 2025

DRAWING No:	REV:
ATC-WSP-DR-EL-CD-00000	P3

© WSP Australia Pty Ltd